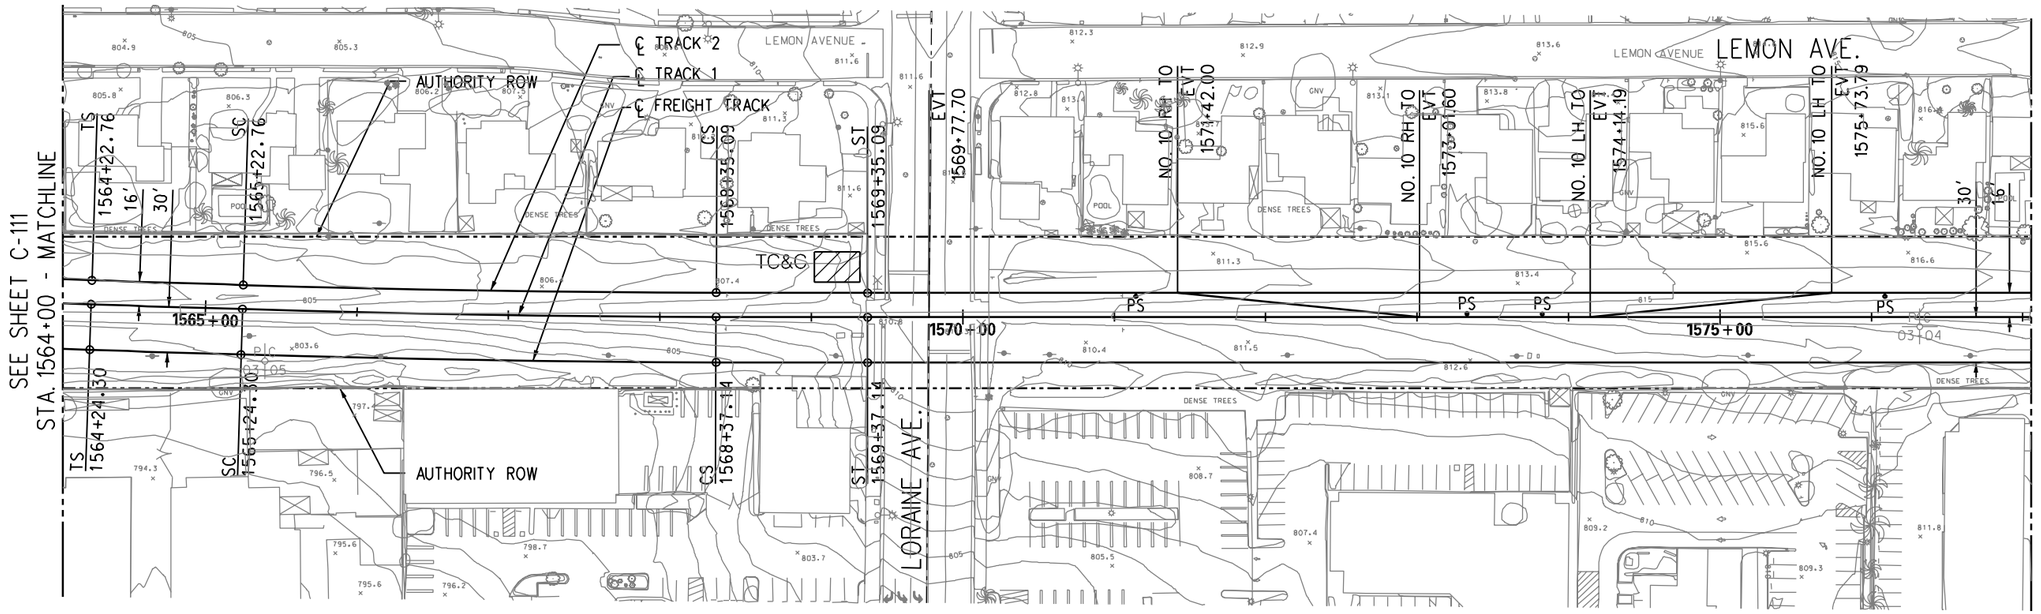


PLAN

DRAFT

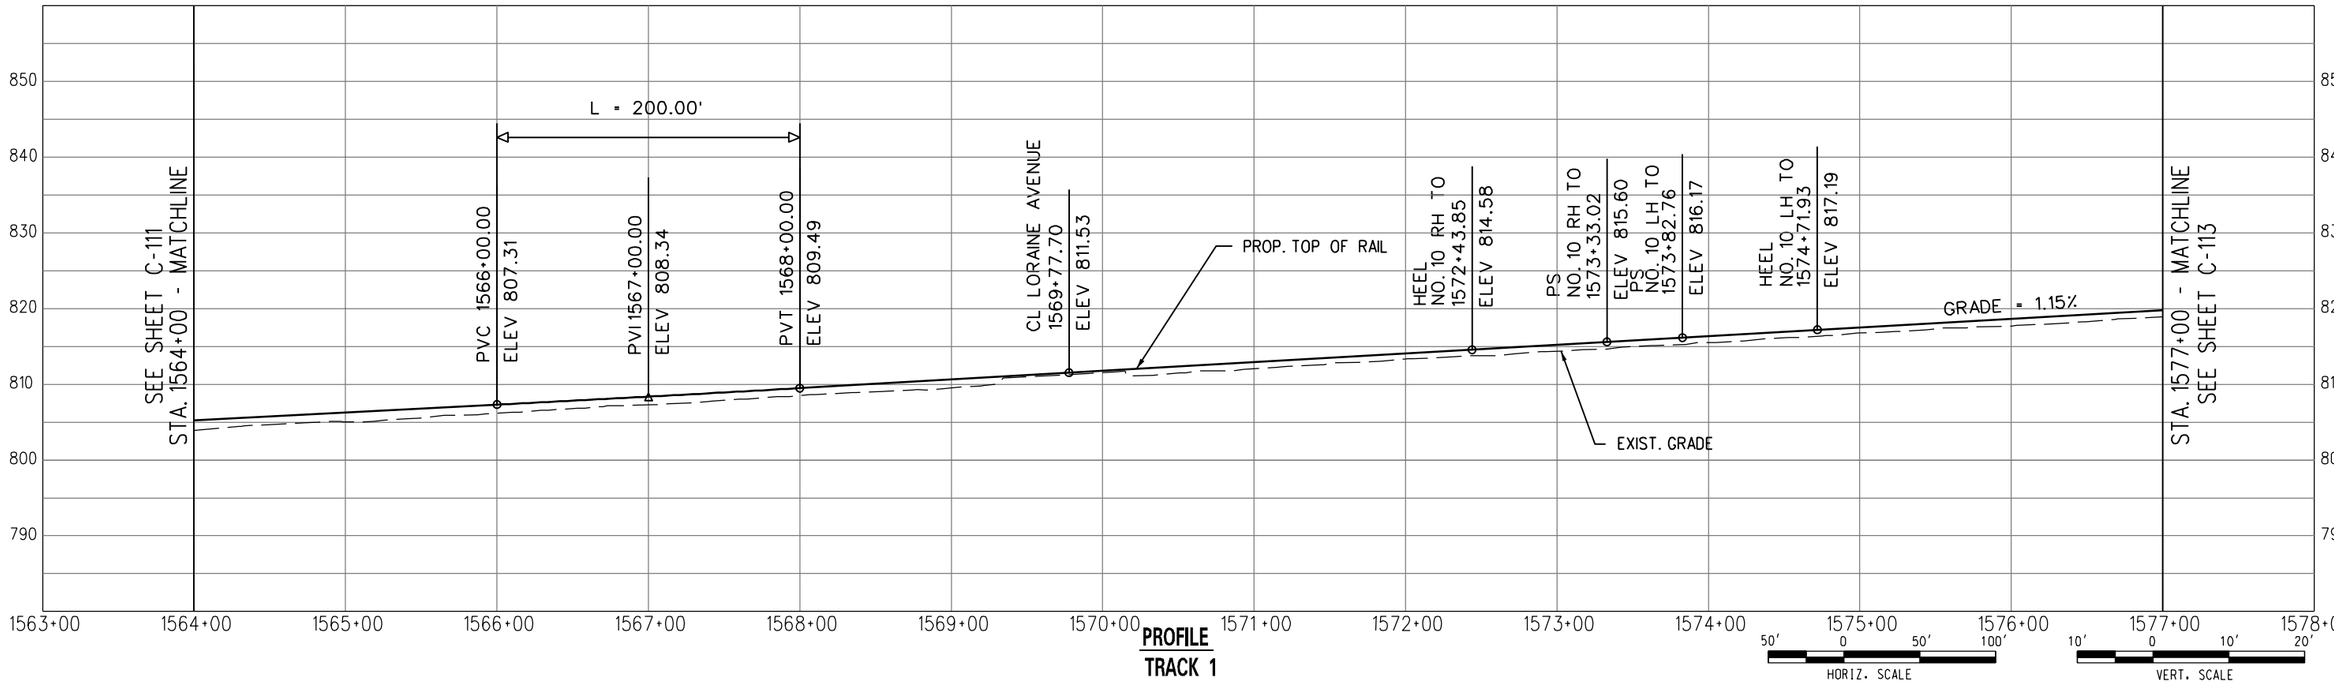


PROFILE
TRACK 1

PARSONS BRINCKERHOFF INC.
444 SOUTH FLOWER STREET, SUITE 3700
LOS ANGELES, CA 90071

METRO GOLD LINE FOOTHILL EXTENSION CONSTRUCTION AUTHORITY
GOLD LINE FOOTHILL EXTENSION 2B – AZUSA (CITRUS) TO MONTCLAIR

OCTOBER 2011

GOLD LINE FOOTHILL EXTENSION
PRELIMINARY ENGINEERING

LRT - TRACK 1
PLAN AND PROFILE
STA. 1564+00 TO STA. 1577+00

27978A

DRAWING NO: C-112
REV:
DATE:

UserName: USER-solvatie 9/26/2011 @ 5:26:33 PM FileName=> T:\27978A-Foothill_2B\CADD\sheets\civil\Plan and Profile\C-112.dgn

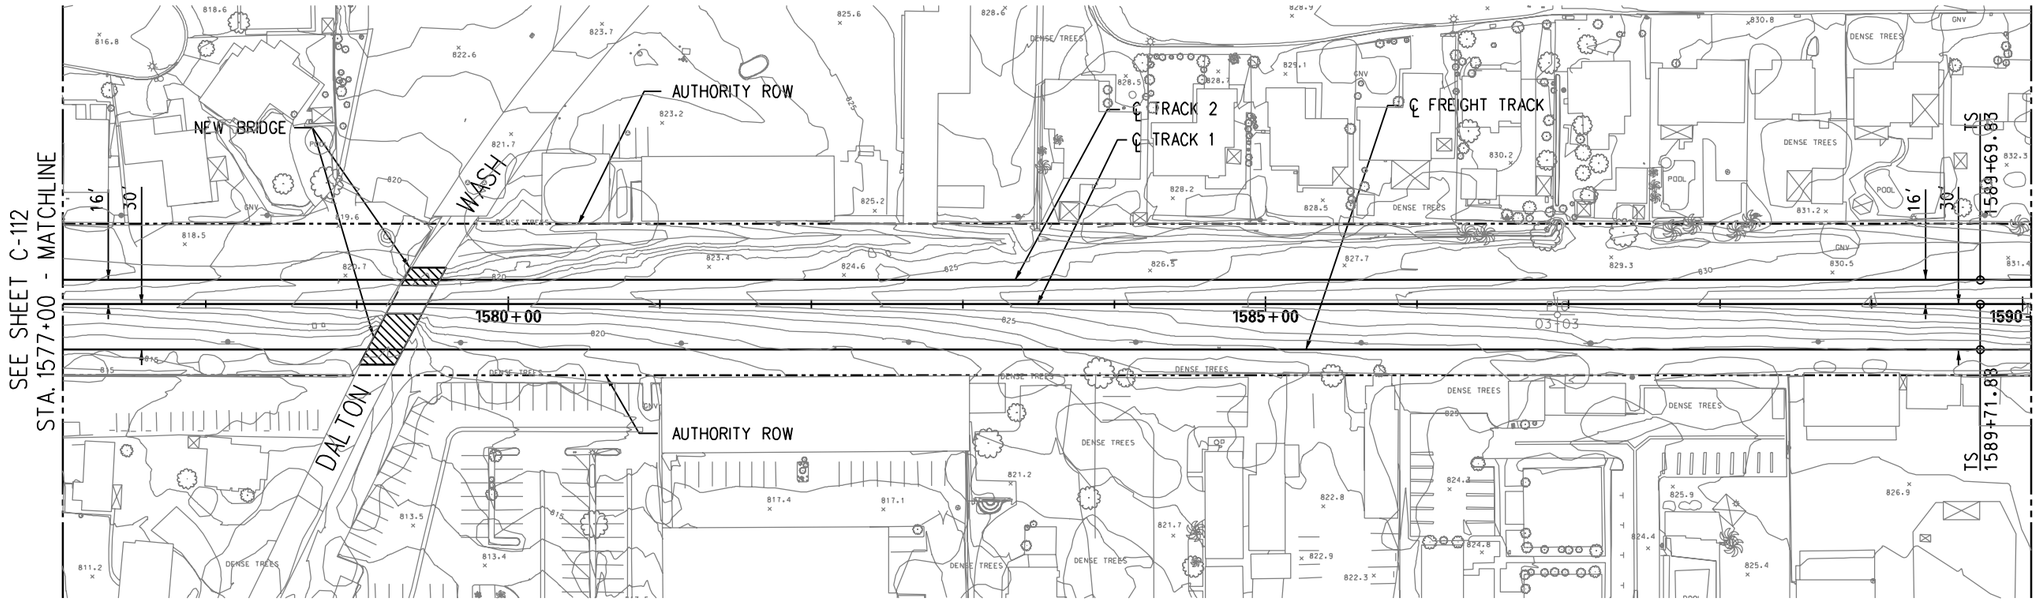


PLAN

DRAFT

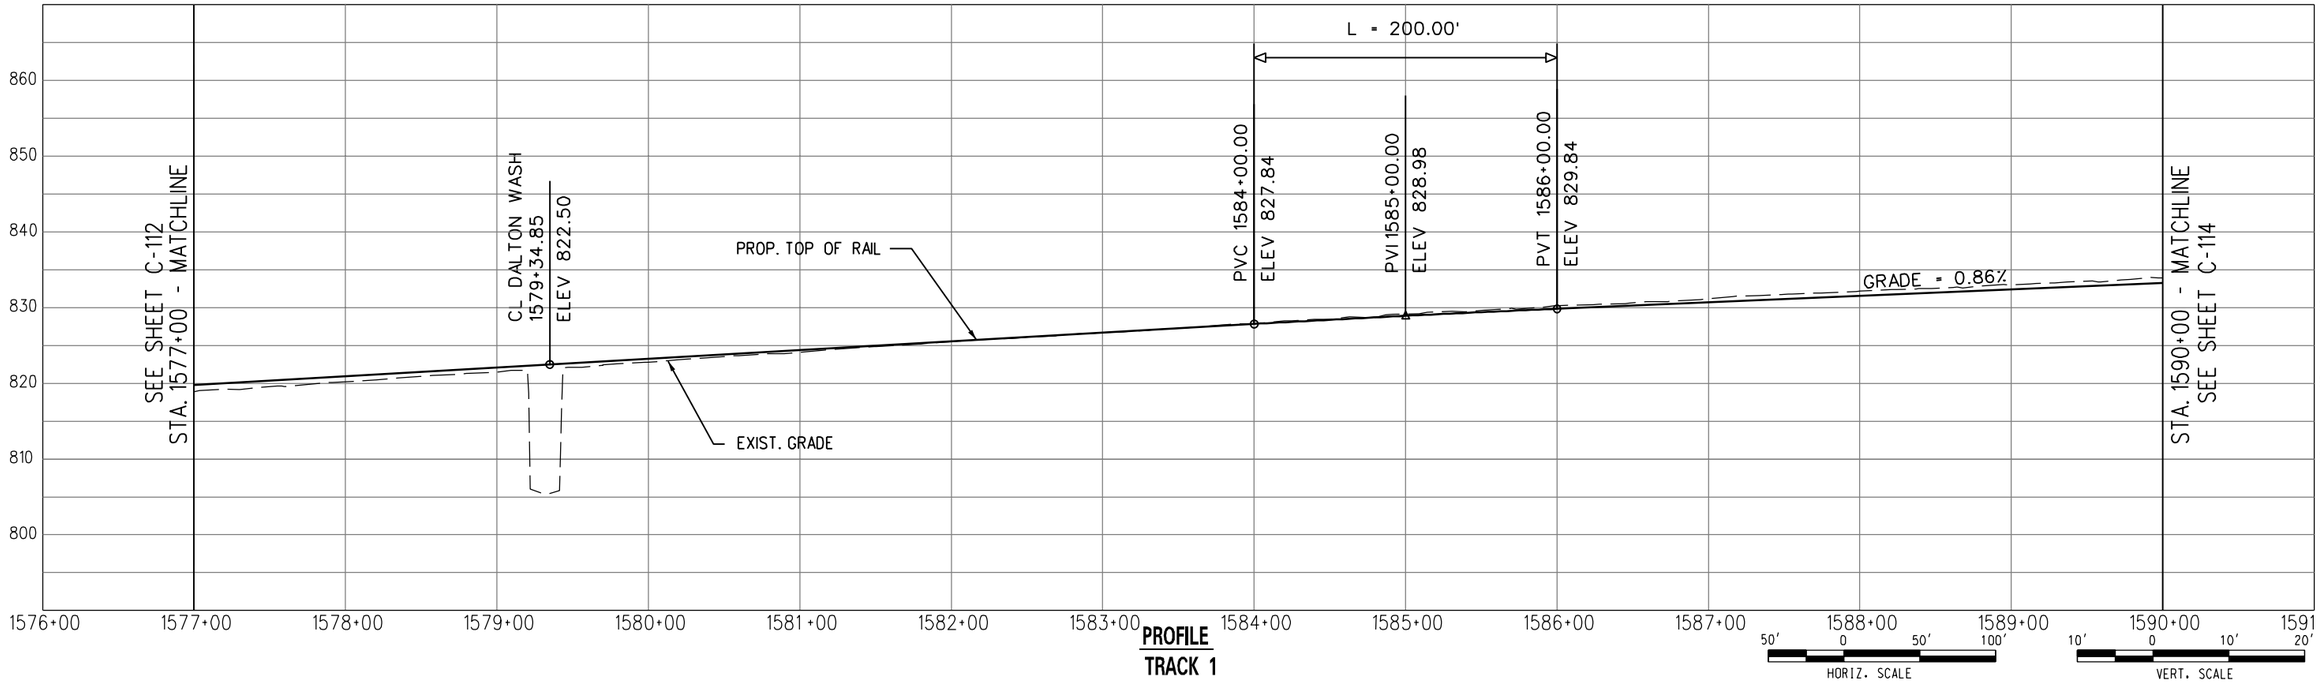


PROFILE
TRACK 1

PARSONS BRINCKERHOFF INC.
444 SOUTH FLOWER STREET, SUITE 3700
LOS ANGELES, CA 90071

125 YEARS

METRO GOLD LINE FOOTHILL EXTENSION

METRO GOLD LINE FOOTHILL EXTENSION CONSTRUCTION AUTHORITY
GOLD LINE FOOTHILL EXTENSION 2B – AZUSA (CITRUS) TO MONTCLAIR

OCTOBER 2011

GOLD LINE FOOTHILL EXTENSION
PRELIMINARY ENGINEERING
LRT - TRACK 1
PLAN AND PROFILE
STA. 1577+00 TO STA. 1590+00

27978A

DRAWING NO C-113

REV

DATE

UserName: USER=salvatie@ai26/2011 @ 5:26:34 PM FileName=> T:\27978A-Foothill_2B\CADD\sheets\civil\Plan and Profile\C-113.dgn

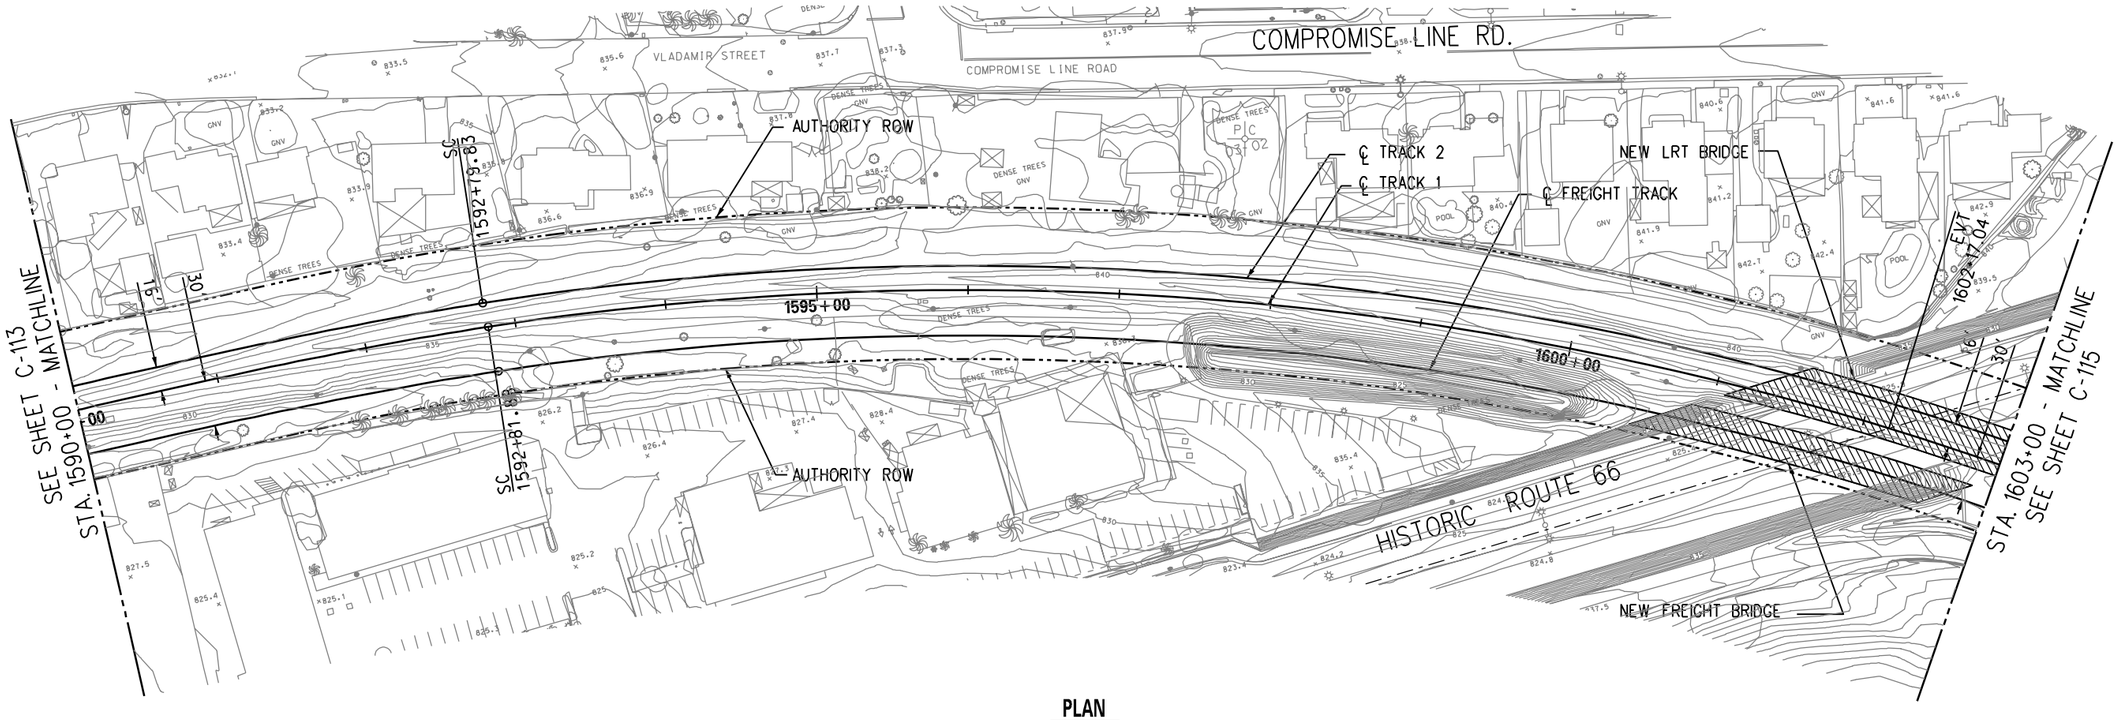


PLAN

DRAFT

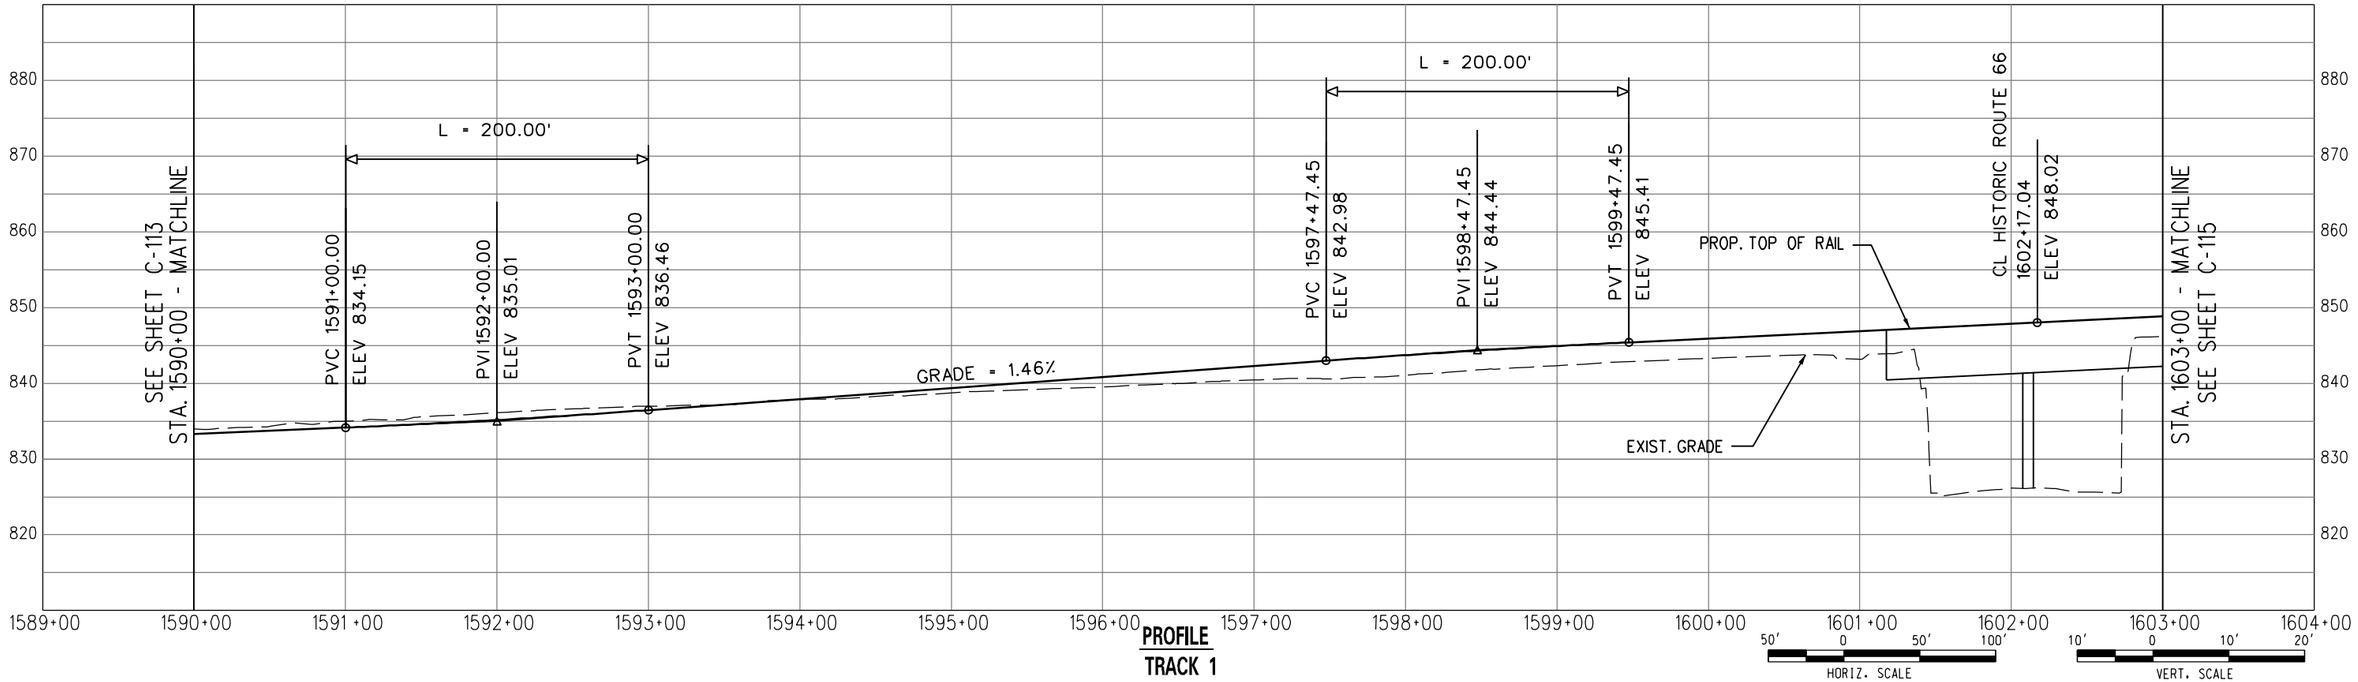


PROFILE
TRACK 1

PARSONS BRINCKERHOFF INC.
444 SOUTH FLOWER STREET, SUITE 3700
LOS ANGELES, CA 90071

METRO GOLD LINE FOOTHILL EXTENSION CONSTRUCTION AUTHORITY
GOLD LINE FOOTHILL EXTENSION 2B – AZUSA (CITRUS) TO MONTCLAIR

OCTOBER 2011

GOLD LINE FOOTHILL EXTENSION
PRELIMINARY ENGINEERING
LRT - TRACK 1
PLAN AND PROFILE
STA. 1590+00 TO STA. 1603+00

27978A

DRAWING NO C-114

REV

DATE

UserName: USER=salvatie@ai26/2011 @ 5:26:34 PM FileName=> T:\27978A-Foothill_2B\CADD\sheets\civil\Plan and Profile\C-114.dgn

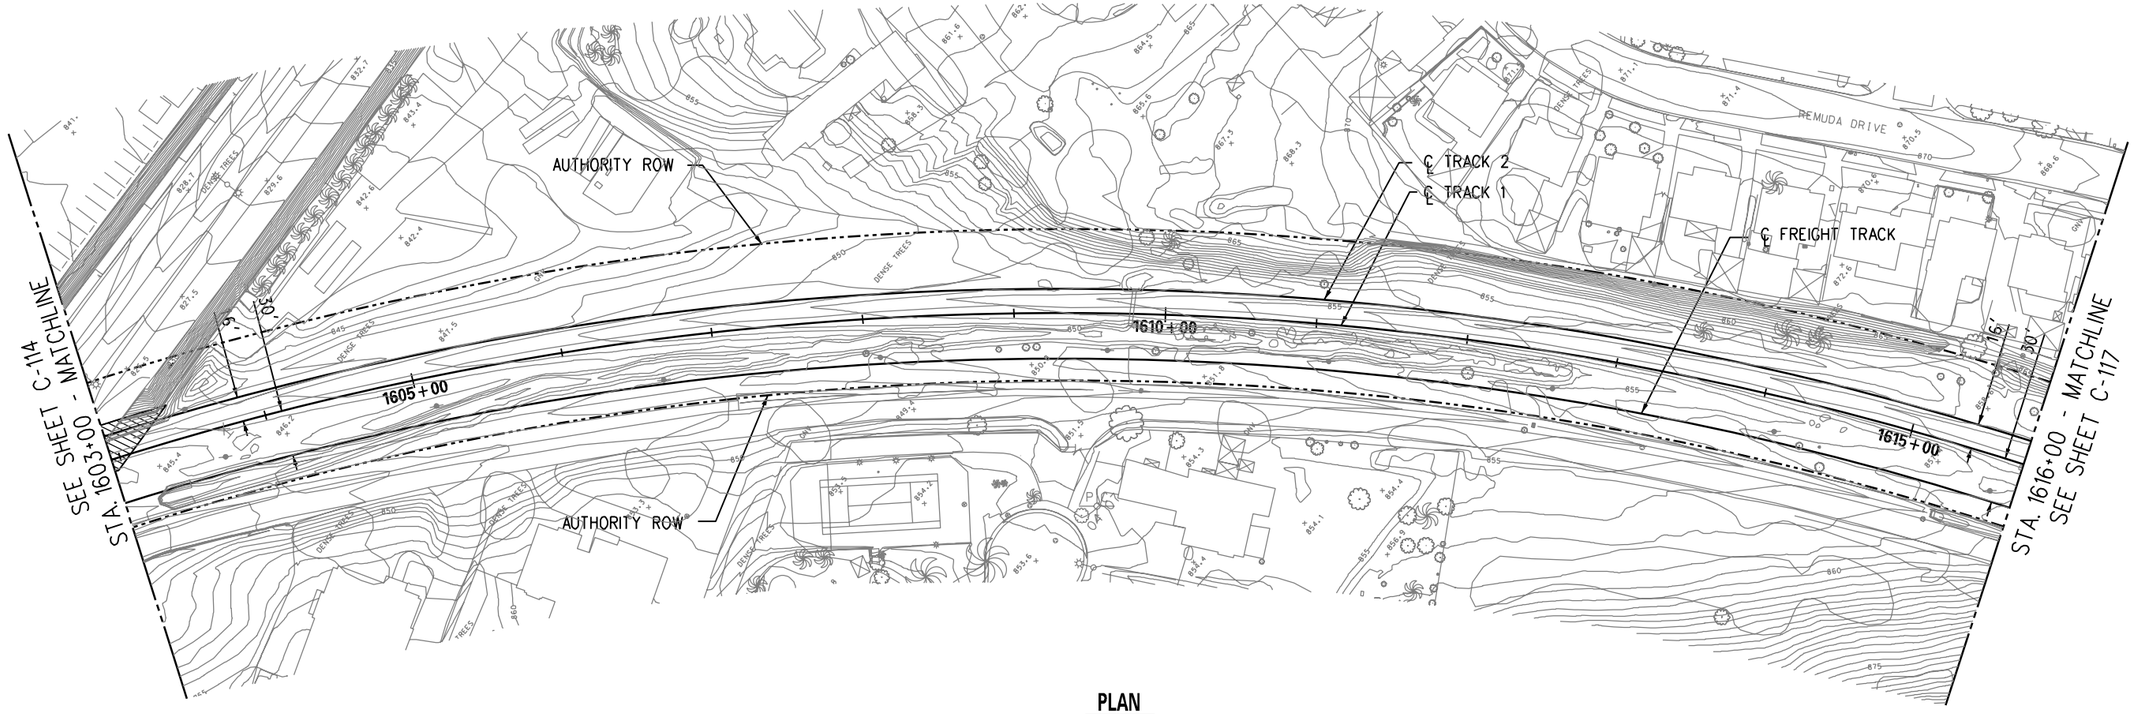


PLAN

DRAFT

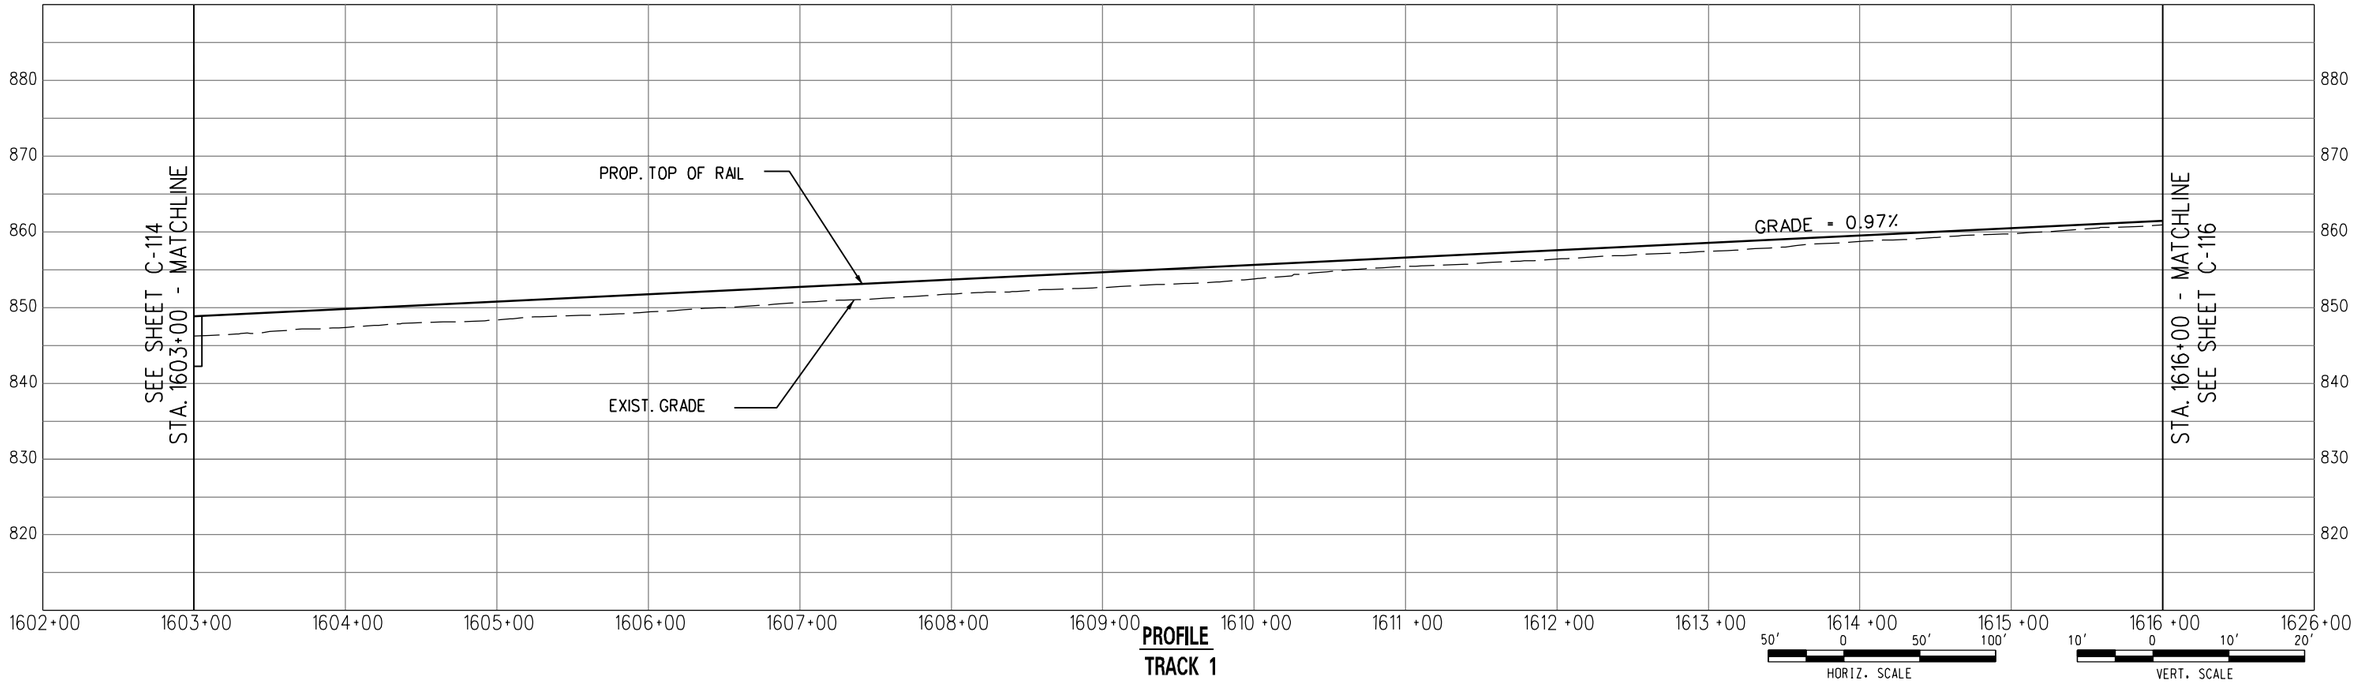


PROFILE
TRACK 1

PARSONS BRINCKERHOFF INC.
444 SOUTH FLOWER STREET, SUITE 3700
LOS ANGELES, CA 90071

125 YEARS

METRO GOLD LINE FOOTHILL EXTENSION CONSTRUCTION AUTHORITY
GOLD LINE FOOTHILL EXTENSION 2B – AZUSA (CITRUS) TO MONTCLAIR

OCTOBER 2011

GOLD LINE FOOTHILL EXTENSION
PRELIMINARY ENGINEERING
LRT - TRACK 1
PLAN AND PROFILE
STA. 1603+00 TO STA. 1616+00

27978A

DRAWING NO C-115

REV

DATE

UserName: USER=salvatie@ai 10/26/2011 @ 5:26:35 PM FileName=> T:\27978A-Foothill_2B\CADD\sheets\civil\Plan and Profile\C-115.dgn

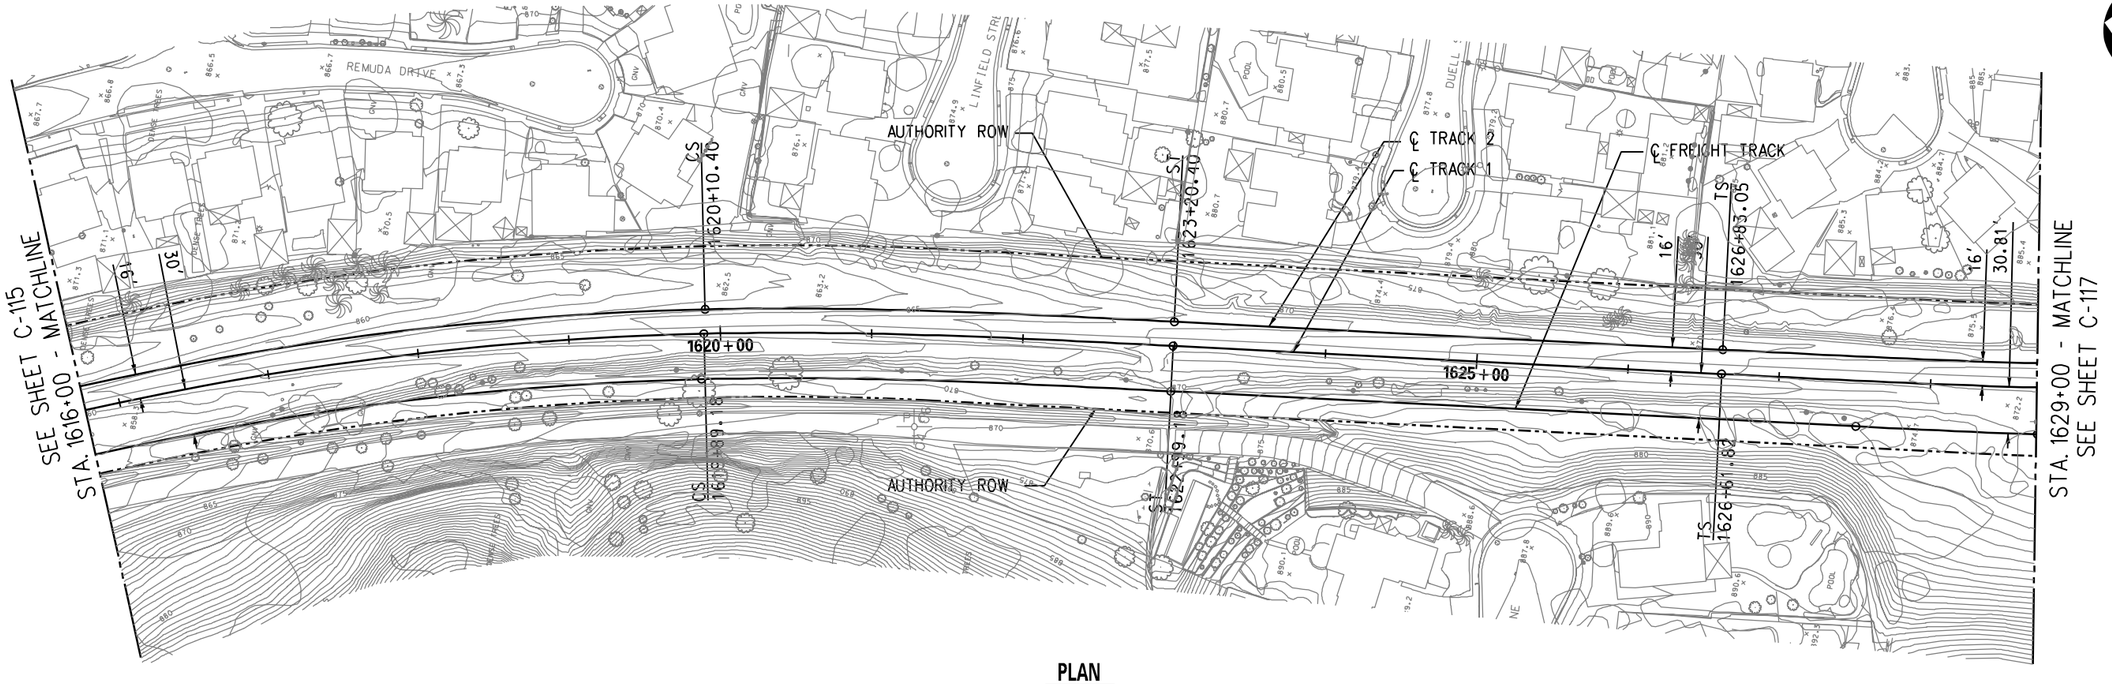


PLAN

DRAFT

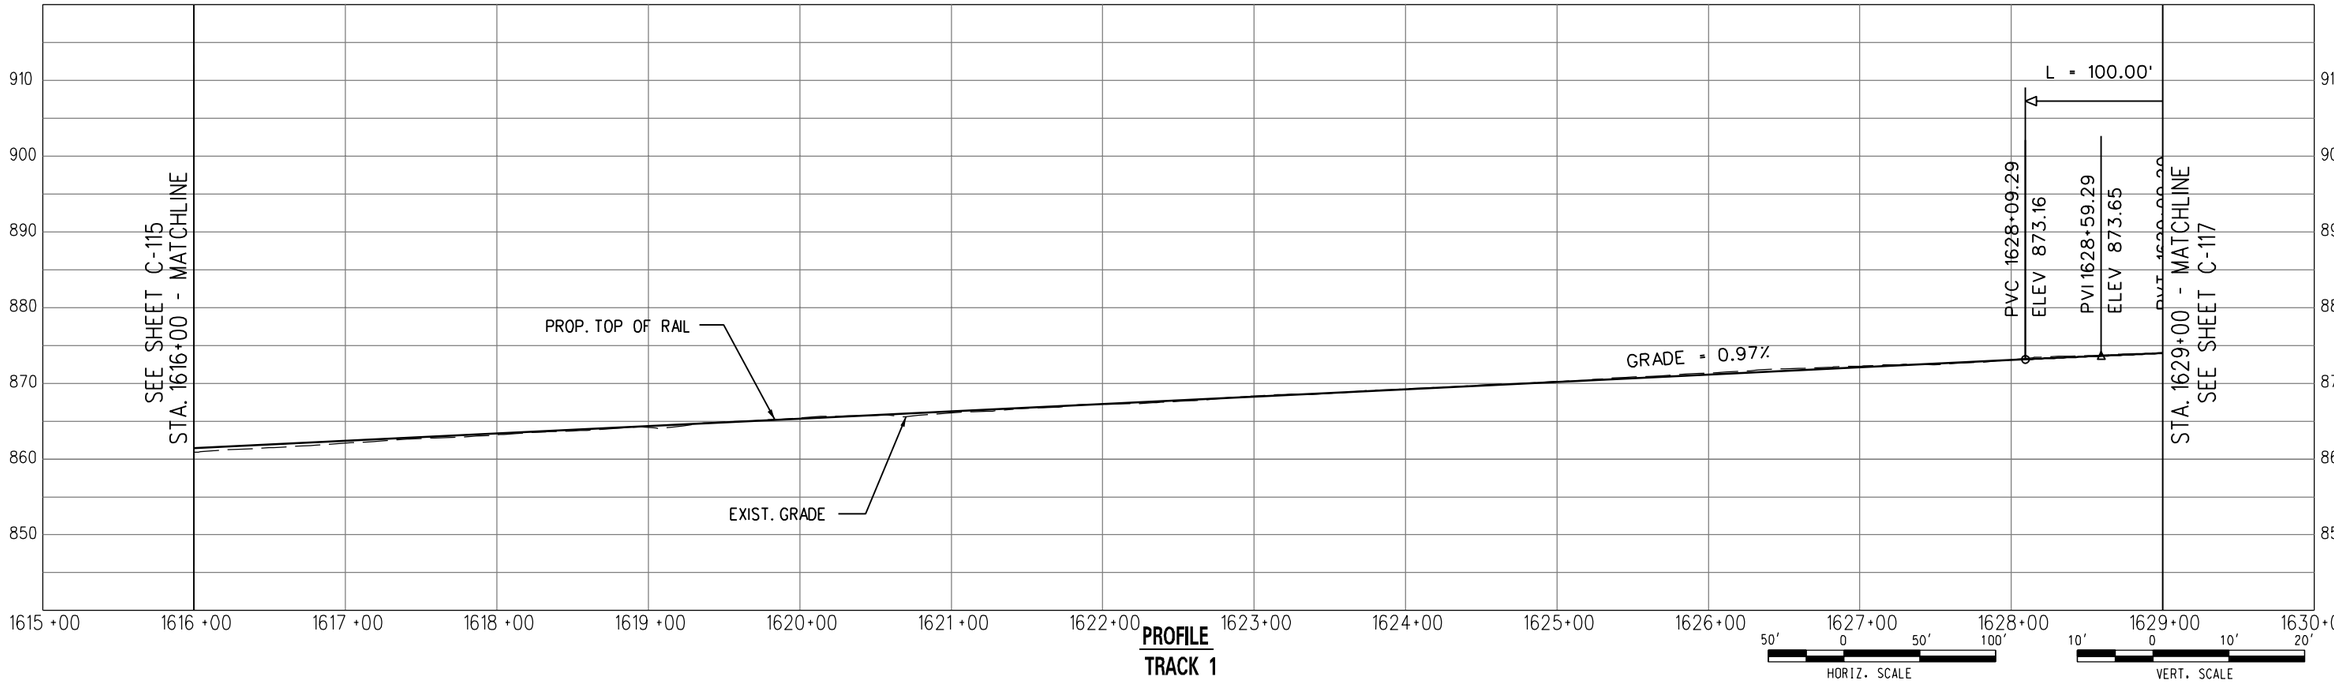


PROFILE
TRACK 1

PARSONS BRINCKERHOFF INC.
444 SOUTH FLOWER STREET, SUITE 3700
LOS ANGELES, CA 90071

METRO GOLD LINE FOOTHILL EXTENSION CONSTRUCTION AUTHORITY
GOLD LINE FOOTHILL EXTENSION 2B – AZUSA (CITRUS) TO MONTCLAIR

OCTOBER 2011

GOLD LINE FOOTHILL EXTENSION
PRELIMINARY ENGINEERING
LRT - TRACK 1
PLAN AND PROFILE
STA. 1616+00 TO STA. 1629+00

27978A
DRAWING NO C-116
REV
DATE

UserName: USER=salvatie@ai 10/26/2011 @ 5:26:36 PM FileName=> T:\27978A-Foothill_2B\CADD\sheets\civil\Plan and Profile\C-116.dgn

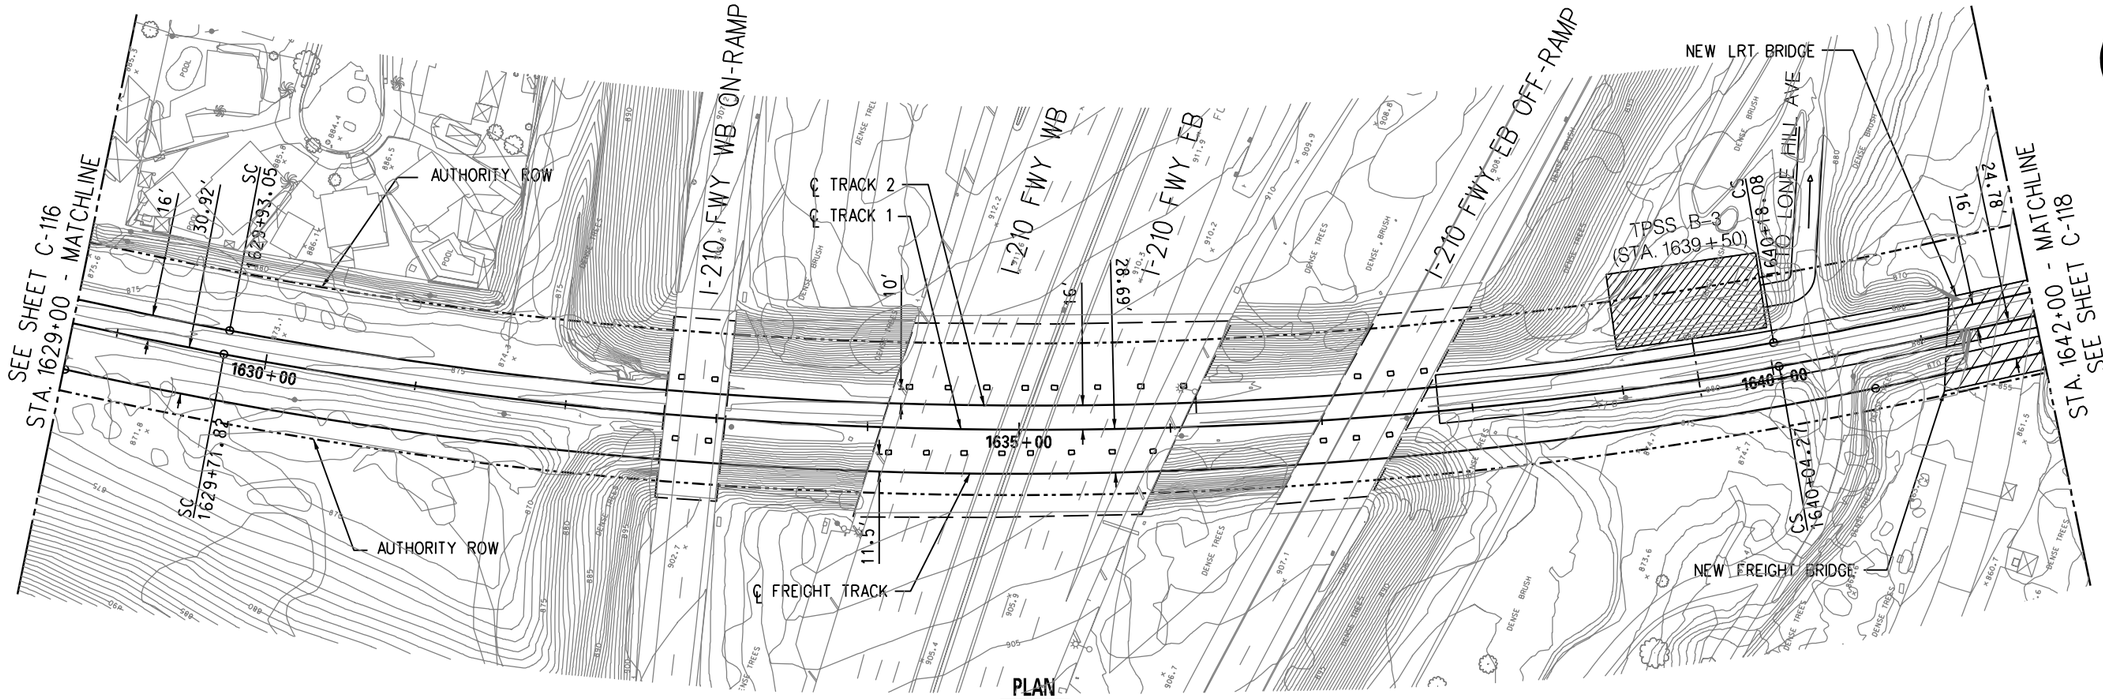


PLAN

DRAFT

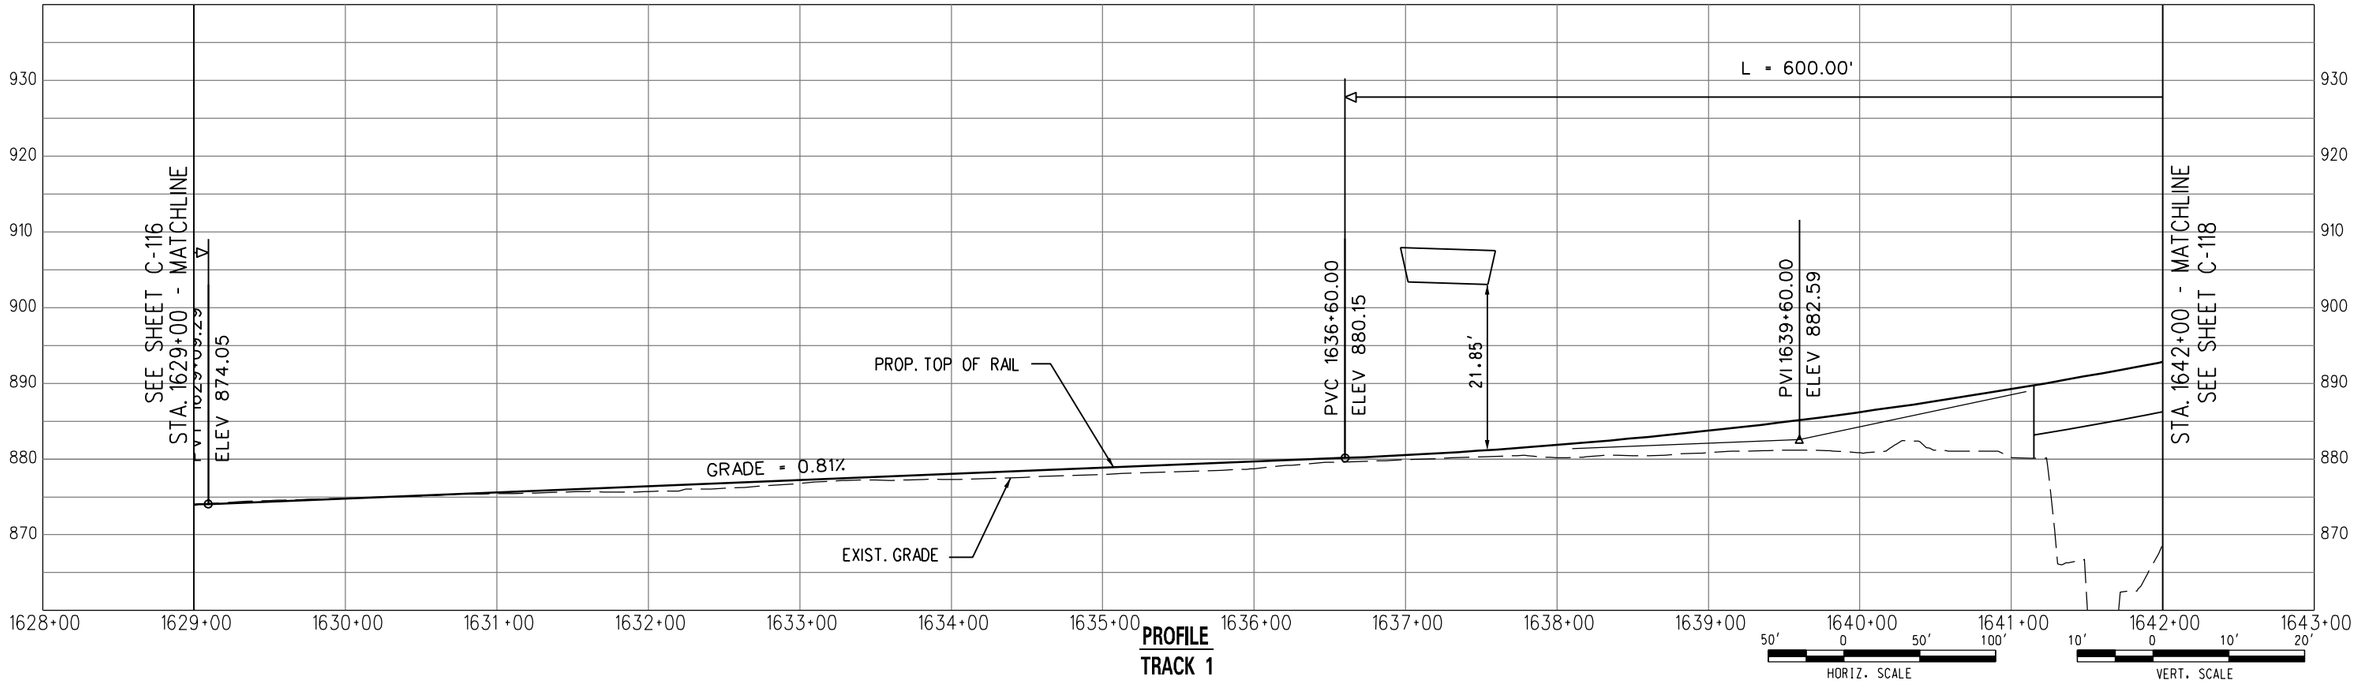


PROFILE
TRACK 1

50' 0 50' 100'
HORIZ. SCALE

10' 0 10' 20'
VERT. SCALE

PARSONS BRINCKERHOFF INC.
444 SOUTH FLOWER STREET, SUITE 3700
LOS ANGELES, CA 90071

125 YEARS

METRO GOLD LINE FOOTHILL EXTENSION

METRO GOLD LINE FOOTHILL EXTENSION CONSTRUCTION AUTHORITY
GOLD LINE FOOTHILL EXTENSION 2B – AZUSA (CITRUS) TO MONTCLAIR

OCTOBER 2011

GOLD LINE FOOTHILL EXTENSION
PRELIMINARY ENGINEERING
LRT - TRACK 1
PLAN AND PROFILE
STA. 1629+00 TO STA. 1642+00

27978A

DRAWING NO C-117

REV

DATE

UserName: USER=salvatie@ai26/2011 @ 5:26:37 PM FileName=> T:\27978A-Foothill_2B\CADD\sheets\civil\Plan and Profile\C-117.dgn

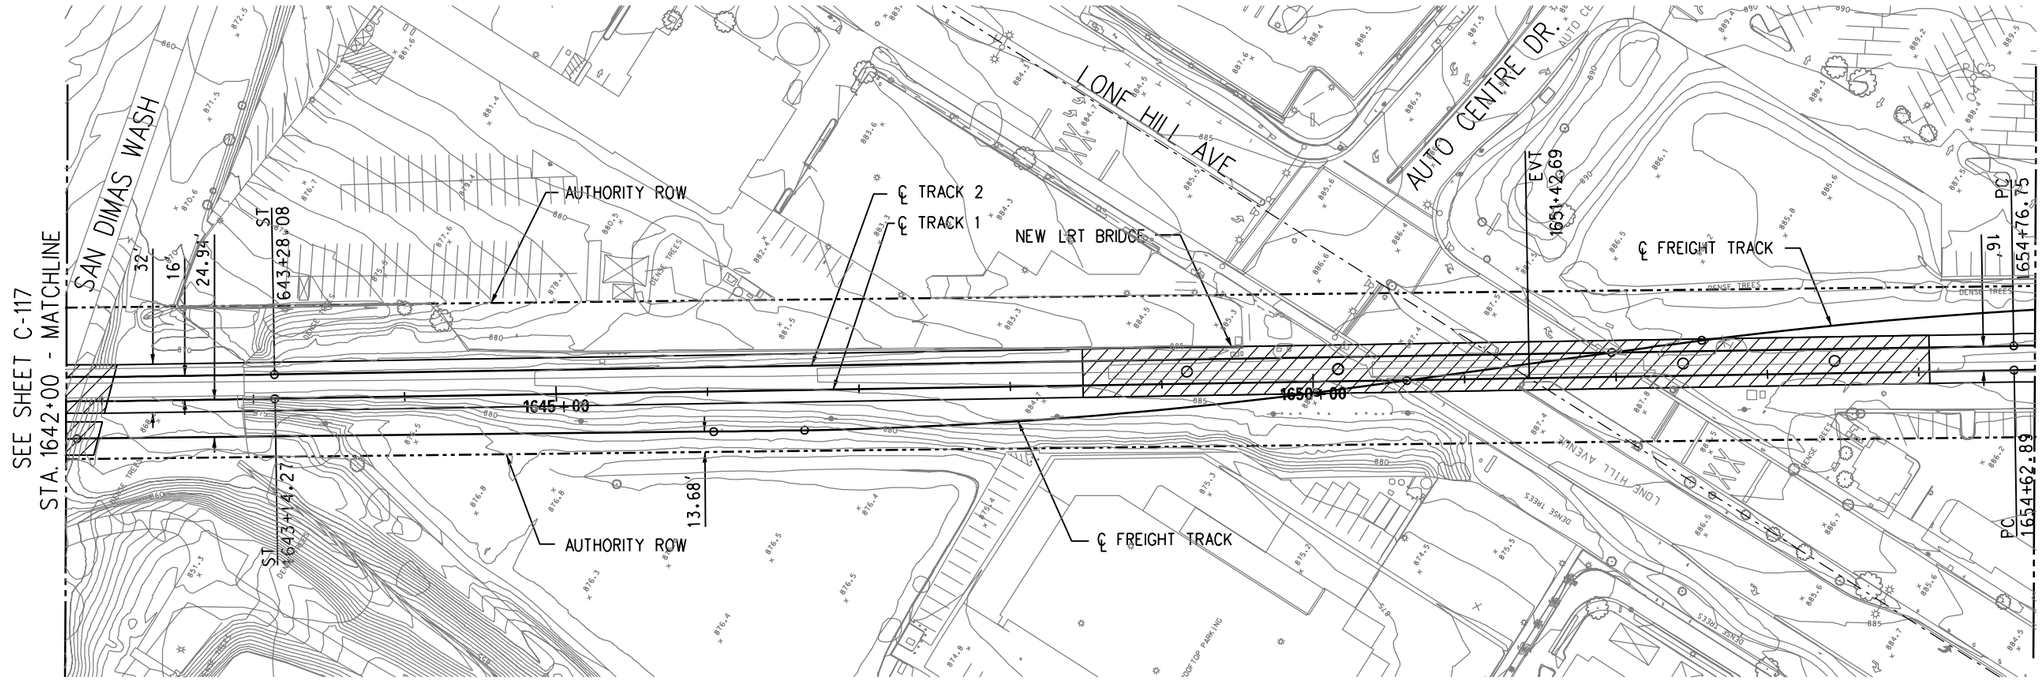


**PLAN**

**DRAFT**

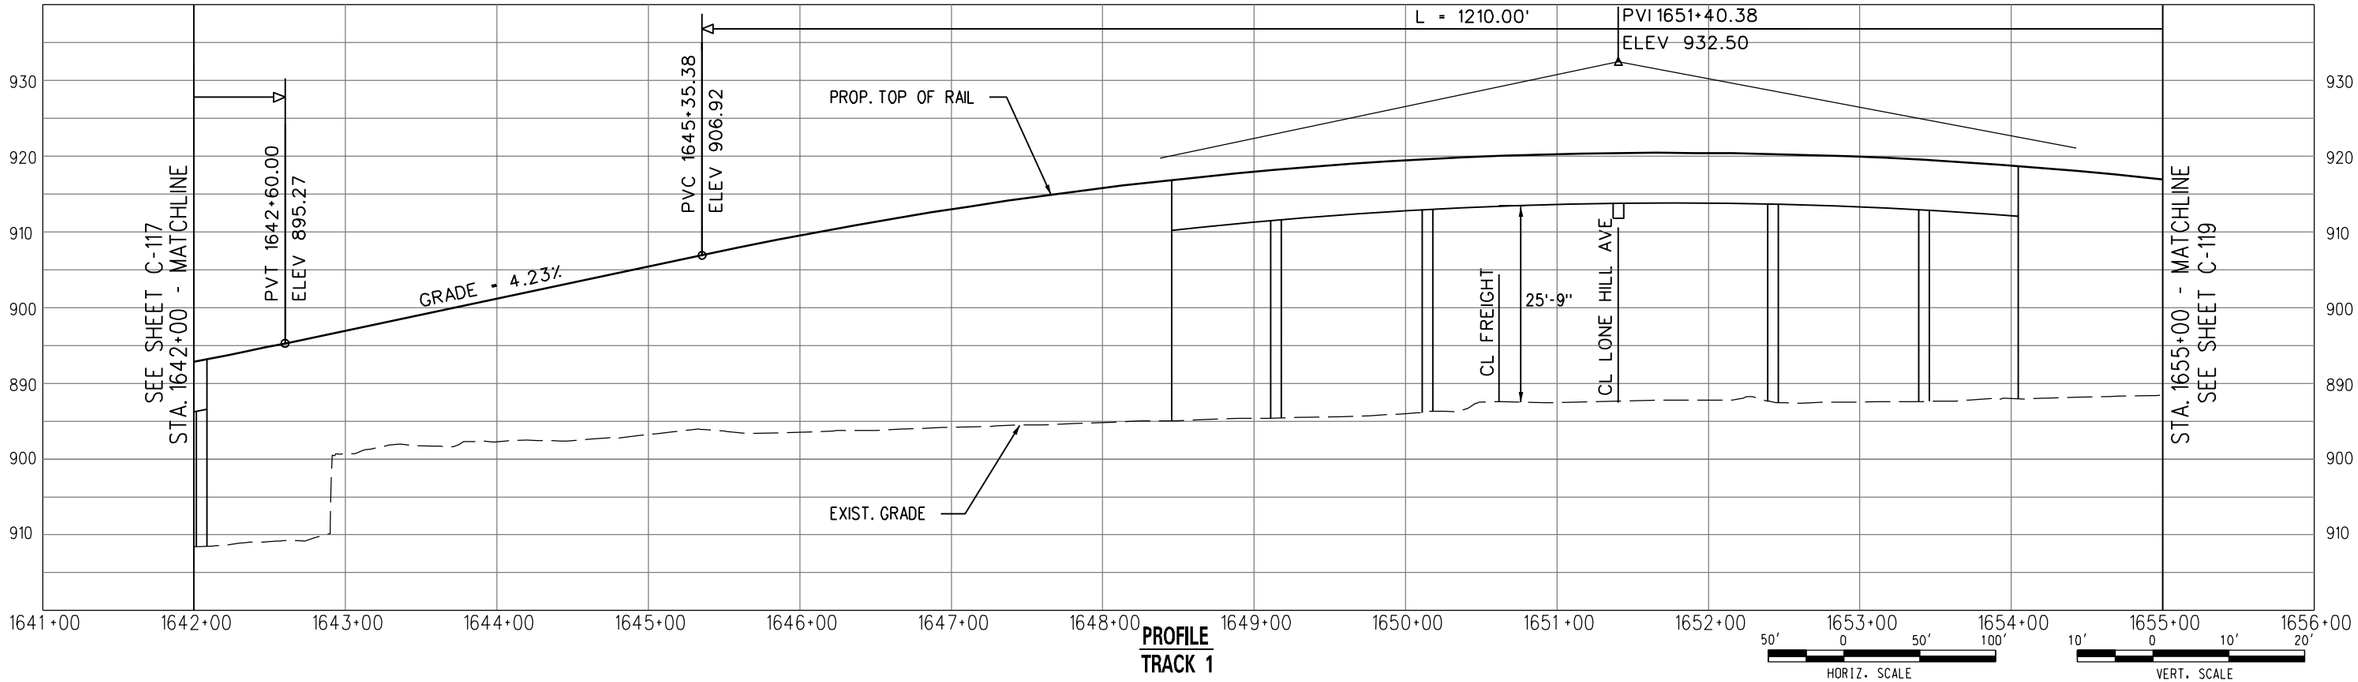


**PROFILE**
**TRACK 1**

PARSONS BRINCKERHOFF INC.
444 SOUTH FLOWER STREET, SUITE 3700
LOS ANGELES, CA 90071

**METRO GOLD LINE FOOTHILL EXTENSION CONSTRUCTION AUTHORITY**
**GOLD LINE FOOTHILL EXTENSION 2B – AZUSA (CITRUS) TO MONTCLAIR**

**OCTOBER 2011**

**GOLD LINE FOOTHILL EXTENSION**
**PRELIMINARY ENGINEERING**

LRT - TRACK 1
PLAN AND PROFILE
STA. 1642+00 TO STA. 1655+00

**27978A**

DRAWING NO: C-118
REV:
DATE:

UserName: USER-solvatie Date/Time: 10/26/2011 @ 5:26:37 PM FileName=> T:\27978A-Foothill_2B\CADD\sheets\civil\Plan and Profile\C-118.dgn

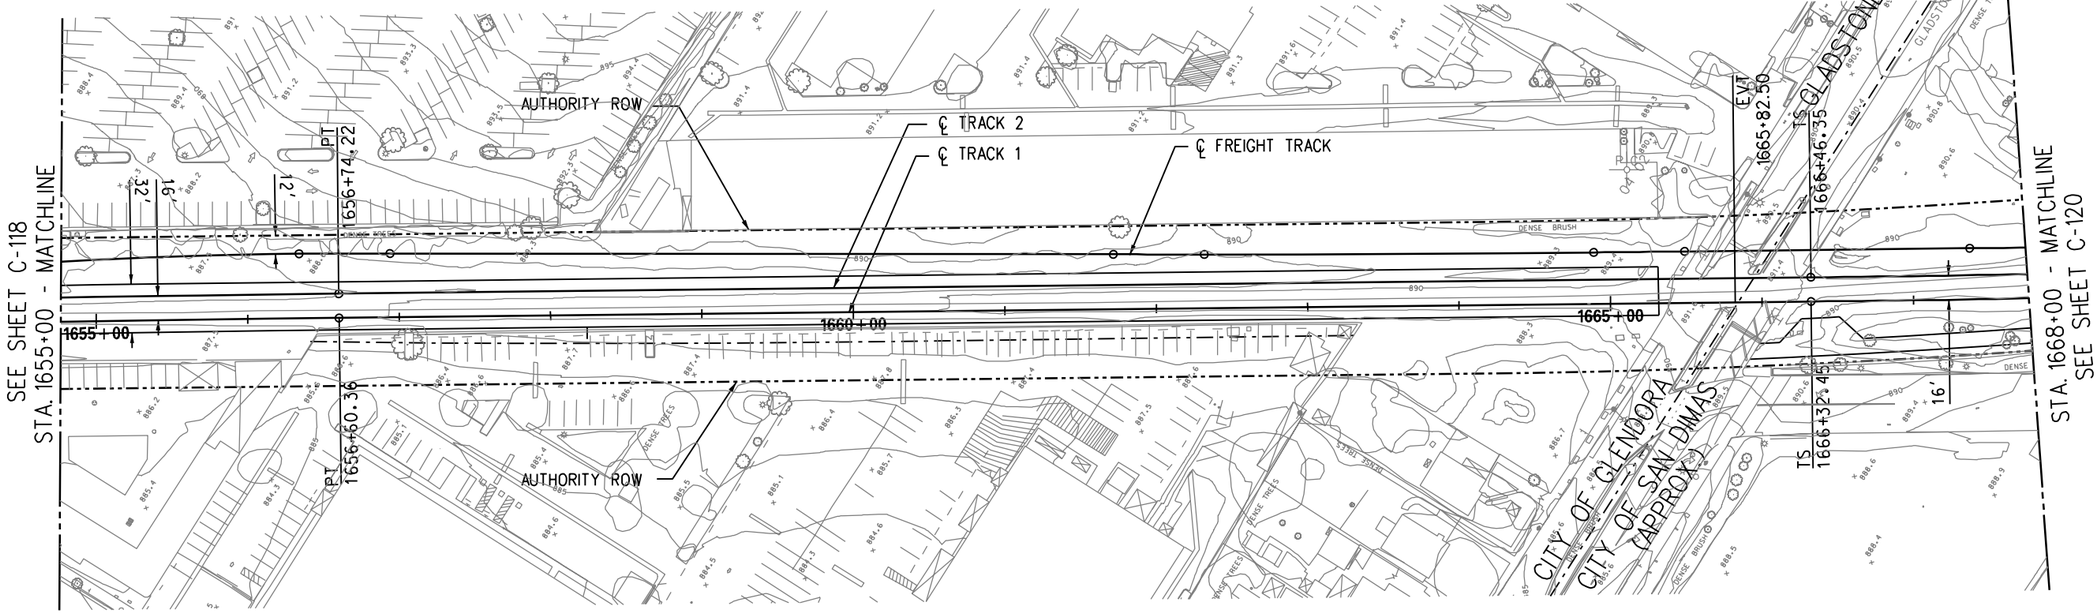


**PLAN**

**DRAFT**

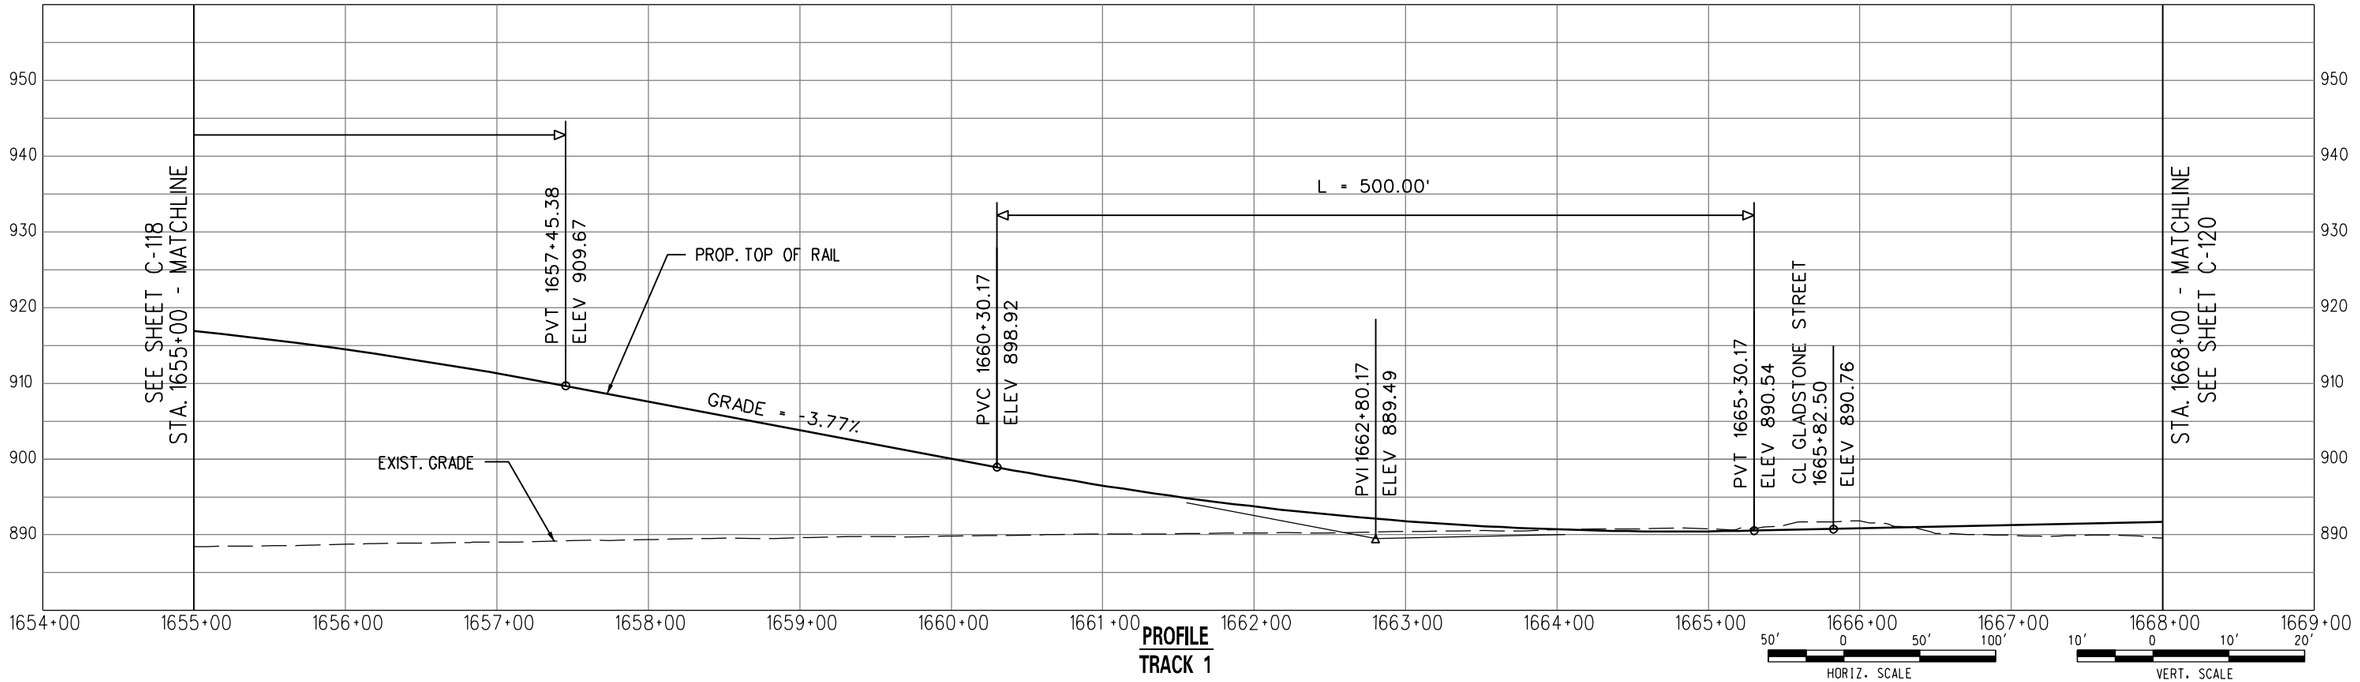


**PROFILE**
**TRACK 1**

PARSONS BRINCKERHOFF INC.
444 SOUTH FLOWER STREET, SUITE 3700
LOS ANGELES, CA 90071

**METRO GOLD LINE FOOTHILL EXTENSION CONSTRUCTION AUTHORITY**
**GOLD LINE FOOTHILL EXTENSION 2B – AZUSA (CITRUS) TO MONTCLAIR**

**OCTOBER 2011**

**GOLD LINE FOOTHILL EXTENSION**
**PRELIMINARY ENGINEERING**

LRT - TRACK 1
PLAN AND PROFILE
STA. 1655+00 TO STA. 1668+00

| 27978A | |
|---|---|
| DRAWING NO: C-119 | REV: |
| DATE: | |

UserName: USER-solvatie 10/26/2011 @ 5:26:38 PM FileName=> T:\27978A-Foothill_2B\CADD\sheets\civil\Plan and Profile\C-119.dgn

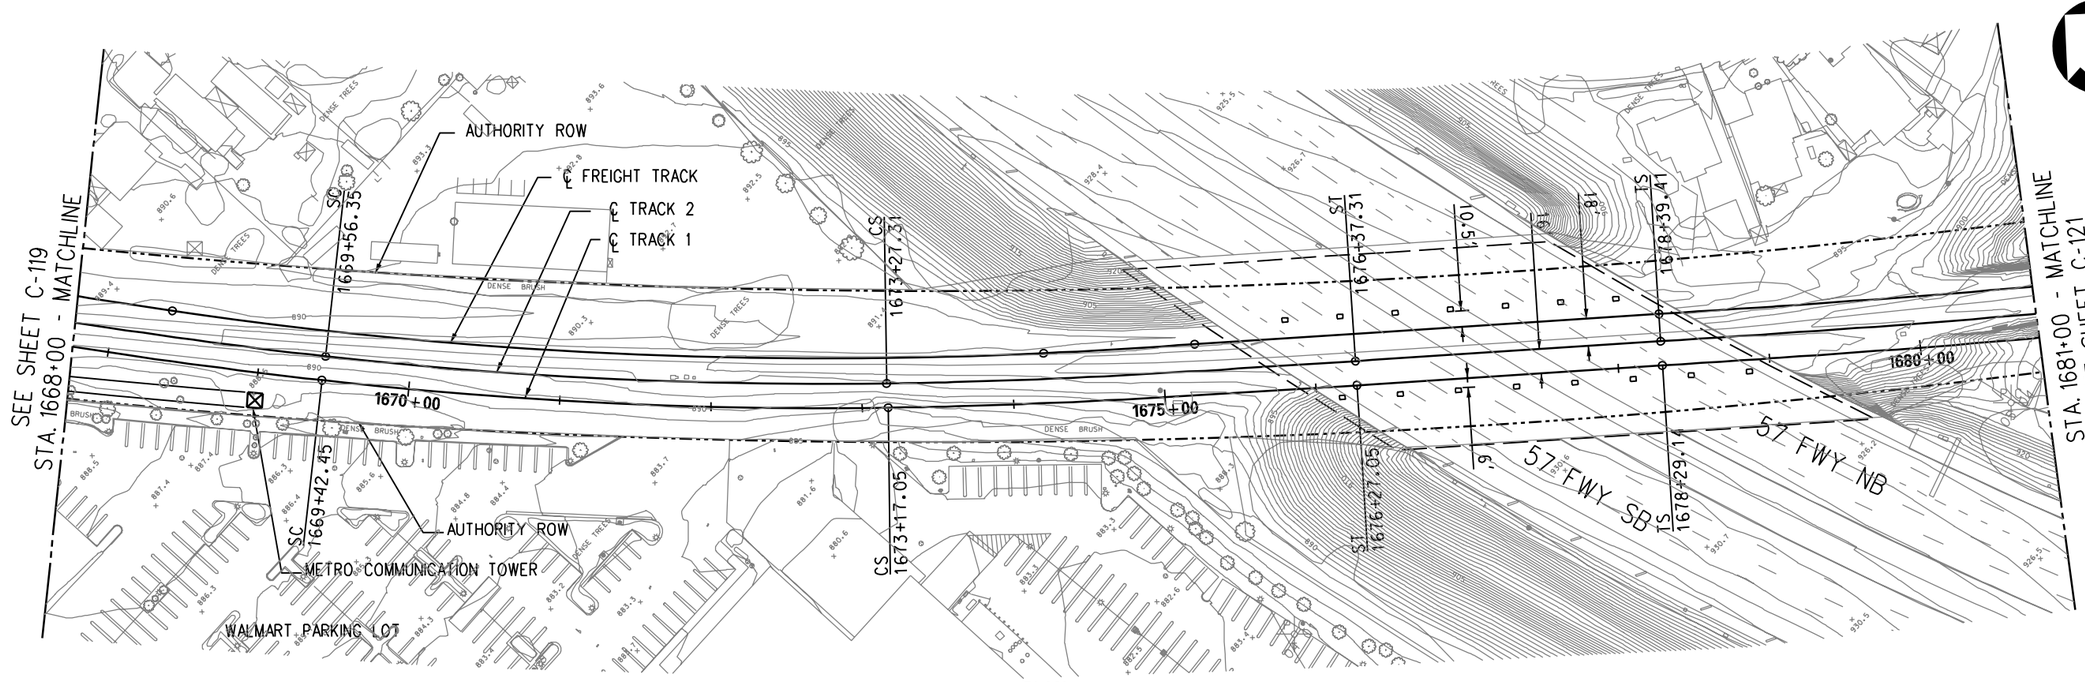


PLAN

DRAFT

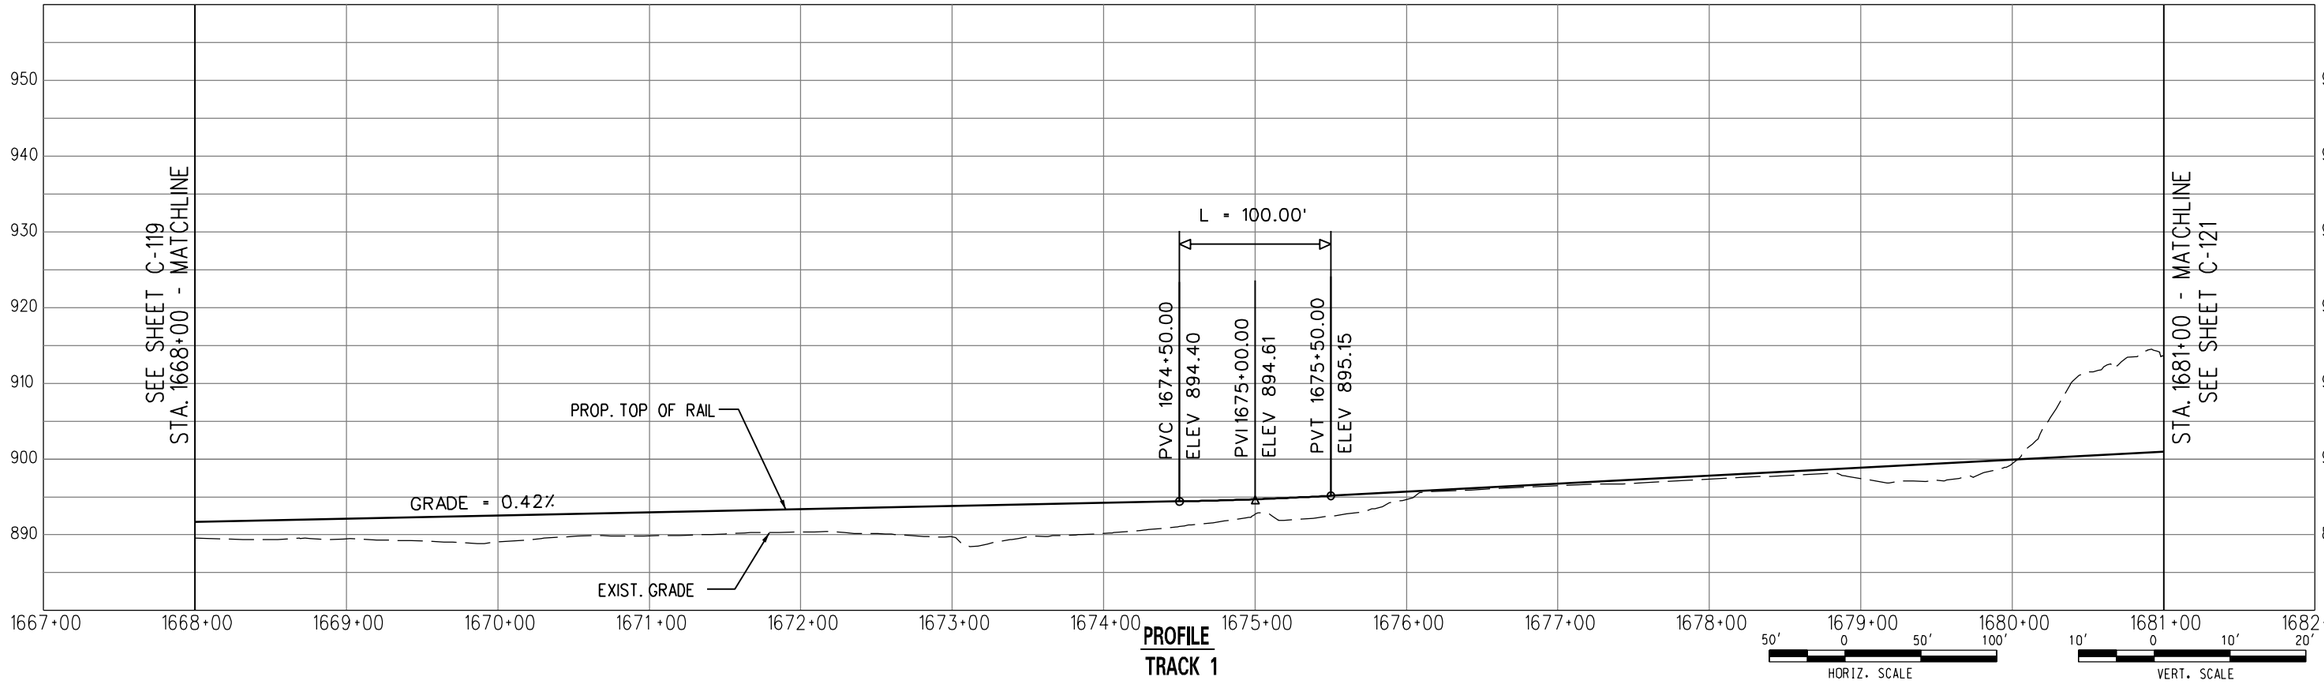


PROFILE
TRACK 1

PARSONS BRINCKERHOFF INC.
444 SOUTH FLOWER STREET, SUITE 3700
LOS ANGELES, CA 90071

METRO GOLD LINE FOOTHILL EXTENSION CONSTRUCTION AUTHORITY
GOLD LINE FOOTHILL EXTENSION 2B – AZUSA (CITRUS) TO MONTCLAIR

OCTOBER 2011

GOLD LINE FOOTHILL EXTENSION
PRELIMINARY ENGINEERING

LRT - TRACK 1
PLAN AND PROFILE
STA. 1668+00 TO STA. 1681+00

27978A

DRAWING NO
C-120

DATE

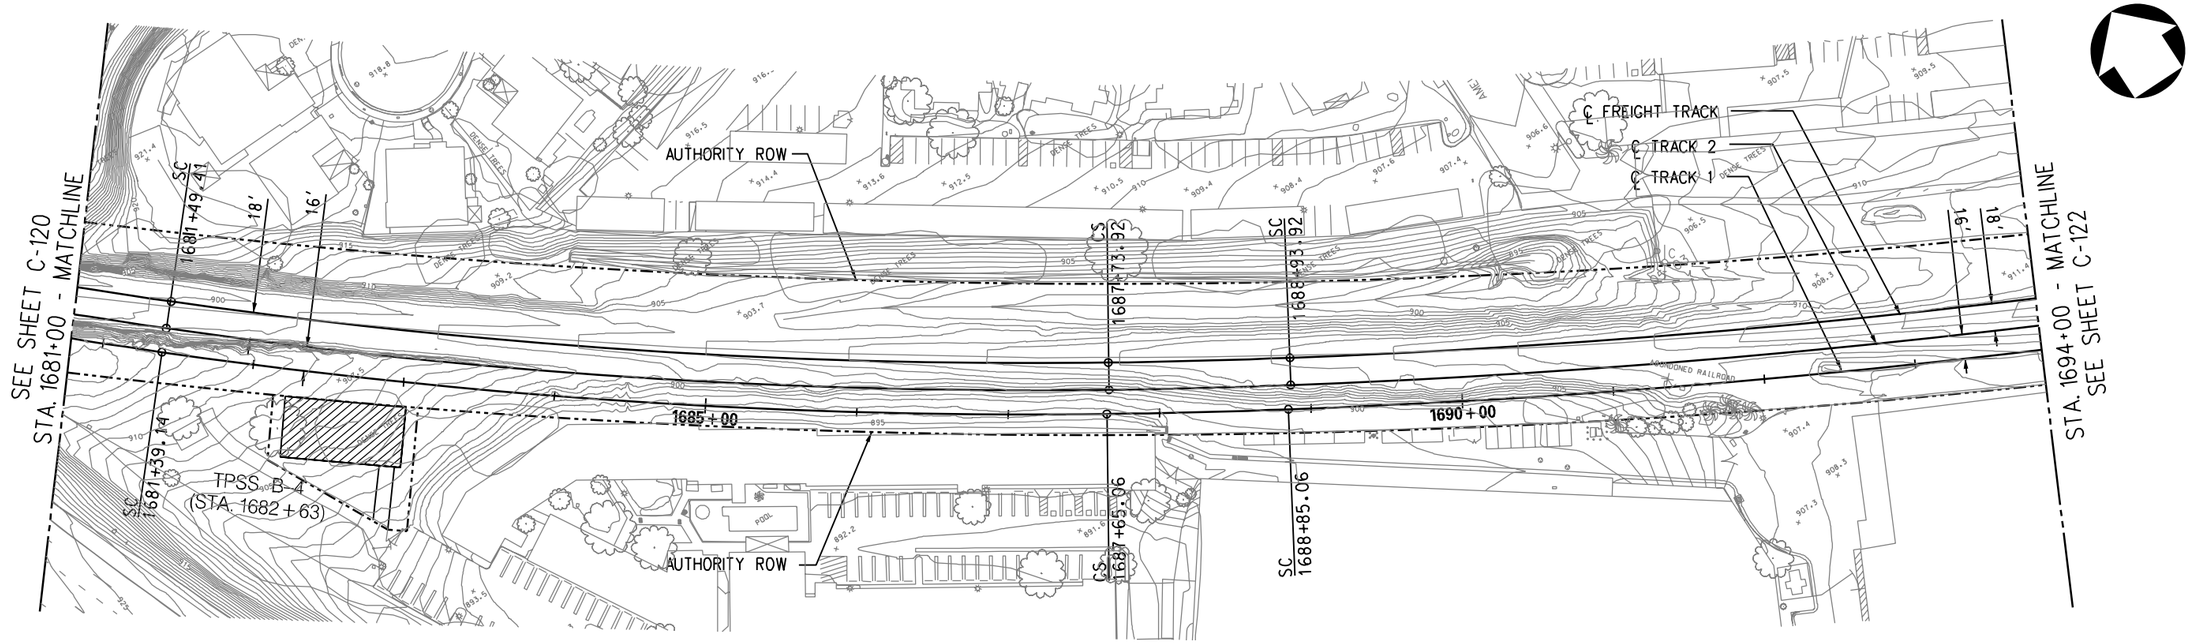


PLAN

DRAFT

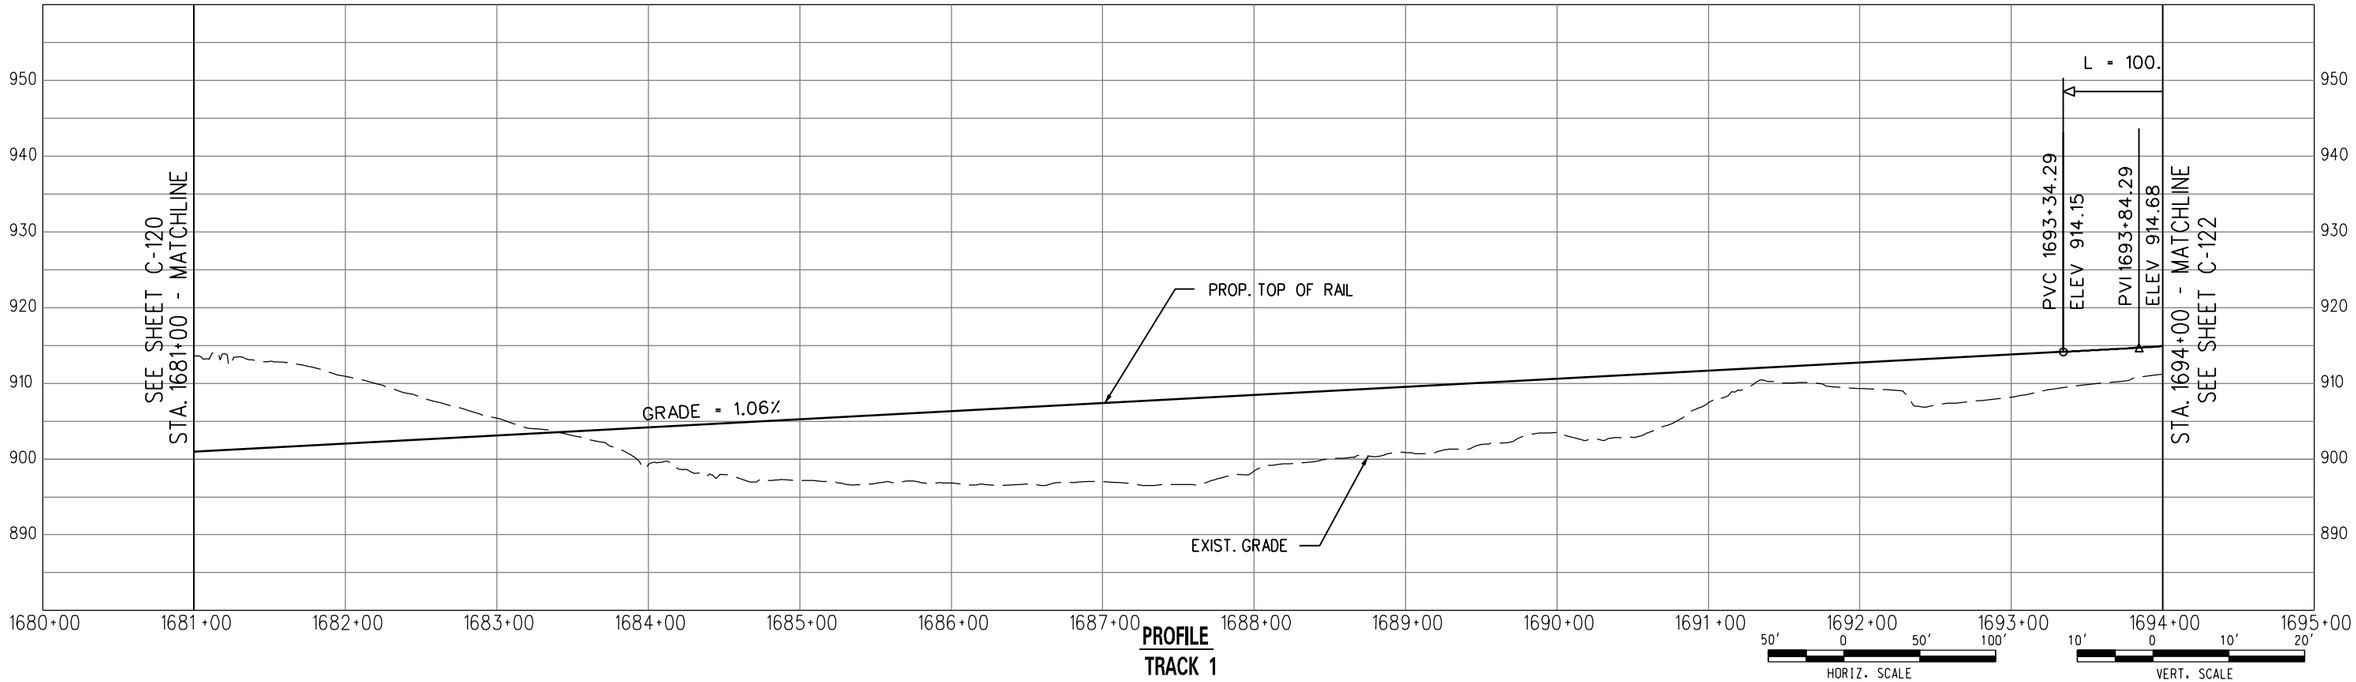


PROFILE
TRACK 1

PARSONS BRINCKERHOFF INC.
444 SOUTH FLOWER STREET, SUITE 3700
LOS ANGELES, CA 90071


METRO GOLD LINE FOOTHILL EXTENSION CONSTRUCTION AUTHORITY
GOLD LINE FOOTHILL EXTENSION 2B – AZUSA (CITRUS) TO MONTCLAIR

OCTOBER 2011

GOLD LINE FOOTHILL EXTENSION
PRELIMINARY ENGINEERING
LRT - TRACK 1
PLAN AND PROFILE
STA. 1681+00 TO STA. 1694+00

27978A

DRAWING NO C-121

REV

DATE


UserName: USER=salvatie@ai 10/26/2011 @ 5:26:40 PM FileName=> T:\27978A-Foothill_2B\CADD\sheets\civil\Plan and Profile\C-121.dgn

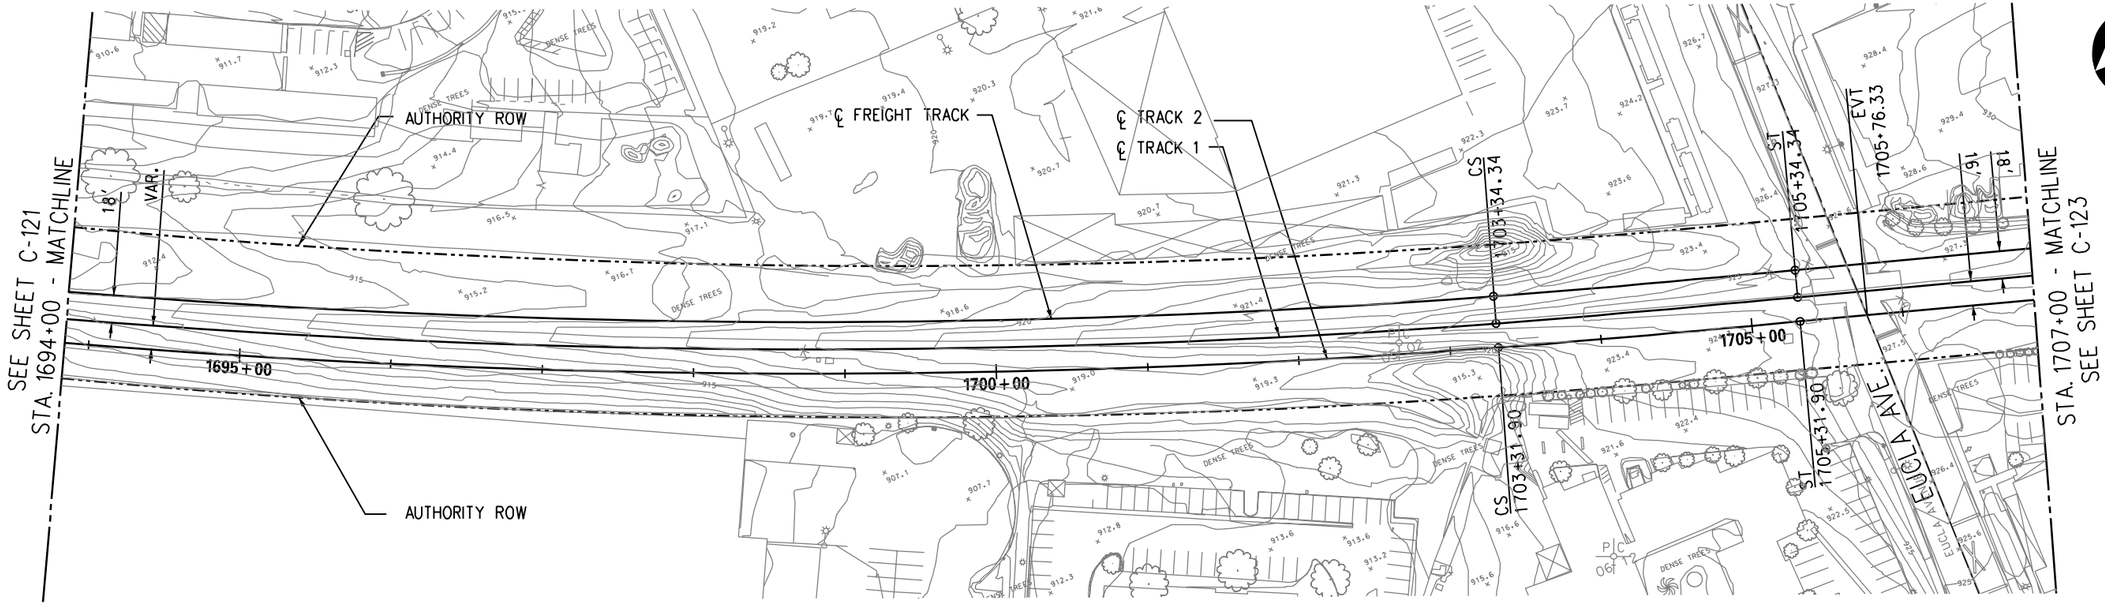


PLAN

DRAFT

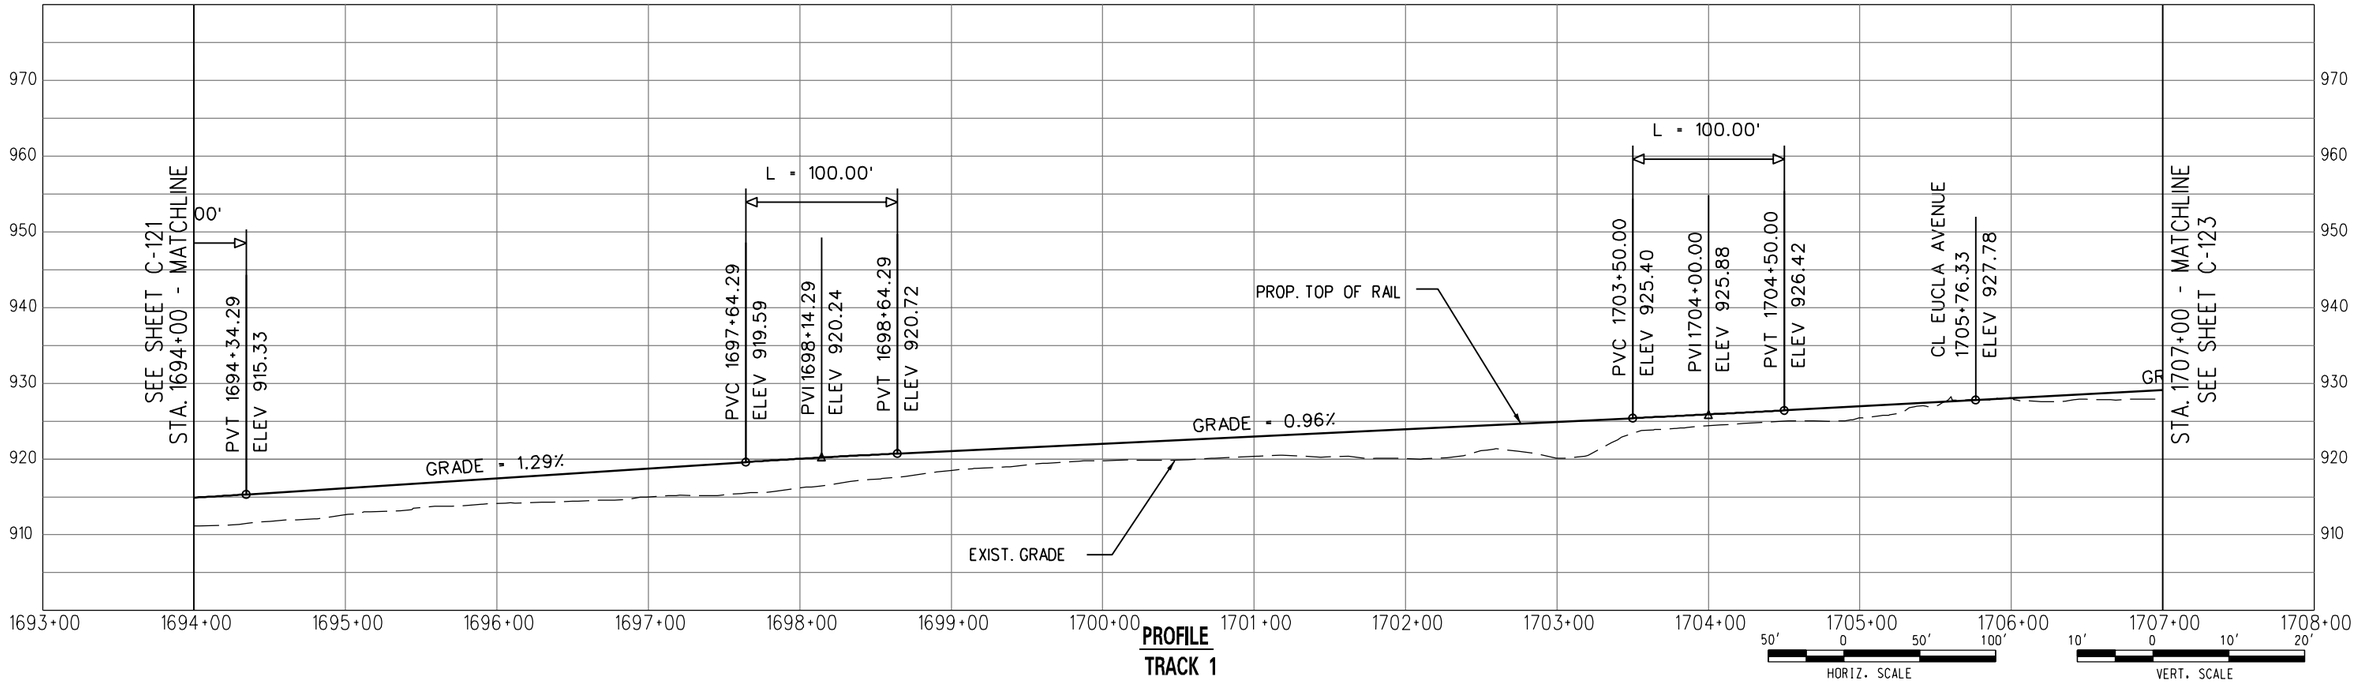


PROFILE
TRACK 1

PARSONS BRINCKERHOFF INC.
444 SOUTH FLOWER STREET, SUITE 3700
LOS ANGELES, CA 90071

METRO GOLD LINE FOOTHILL EXTENSION CONSTRUCTION AUTHORITY
GOLD LINE FOOTHILL EXTENSION 2B – AZUSA (CITRUS) TO MONTCLAIR

OCTOBER 2011

GOLD LINE FOOTHILL EXTENSION
PRELIMINARY ENGINEERING

LRT - TRACK 1
PLAN AND PROFILE
STA. 1694+00 TO STA. 1707+00

27978A

DRAWING NO: C-122
REV:
DATE:

UserName: USER-solvatie 10/26/2011 @ 5:26:41 PM
FileName=> T:\27978A-Foothill_2B\CADD\sheets\civil\Plan and Profile\C-122.dgn

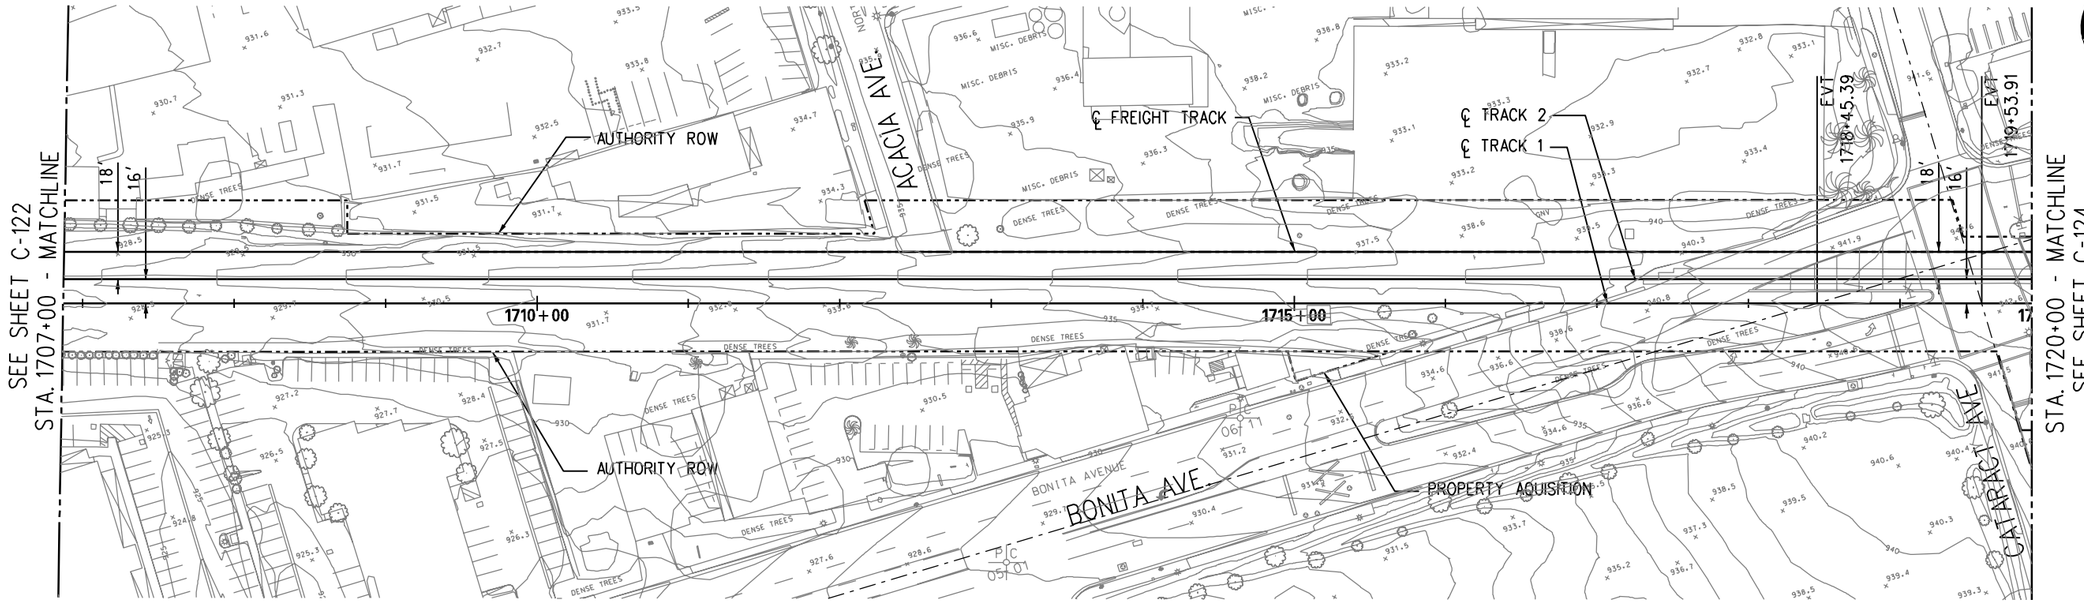


PLAN

DRAFT

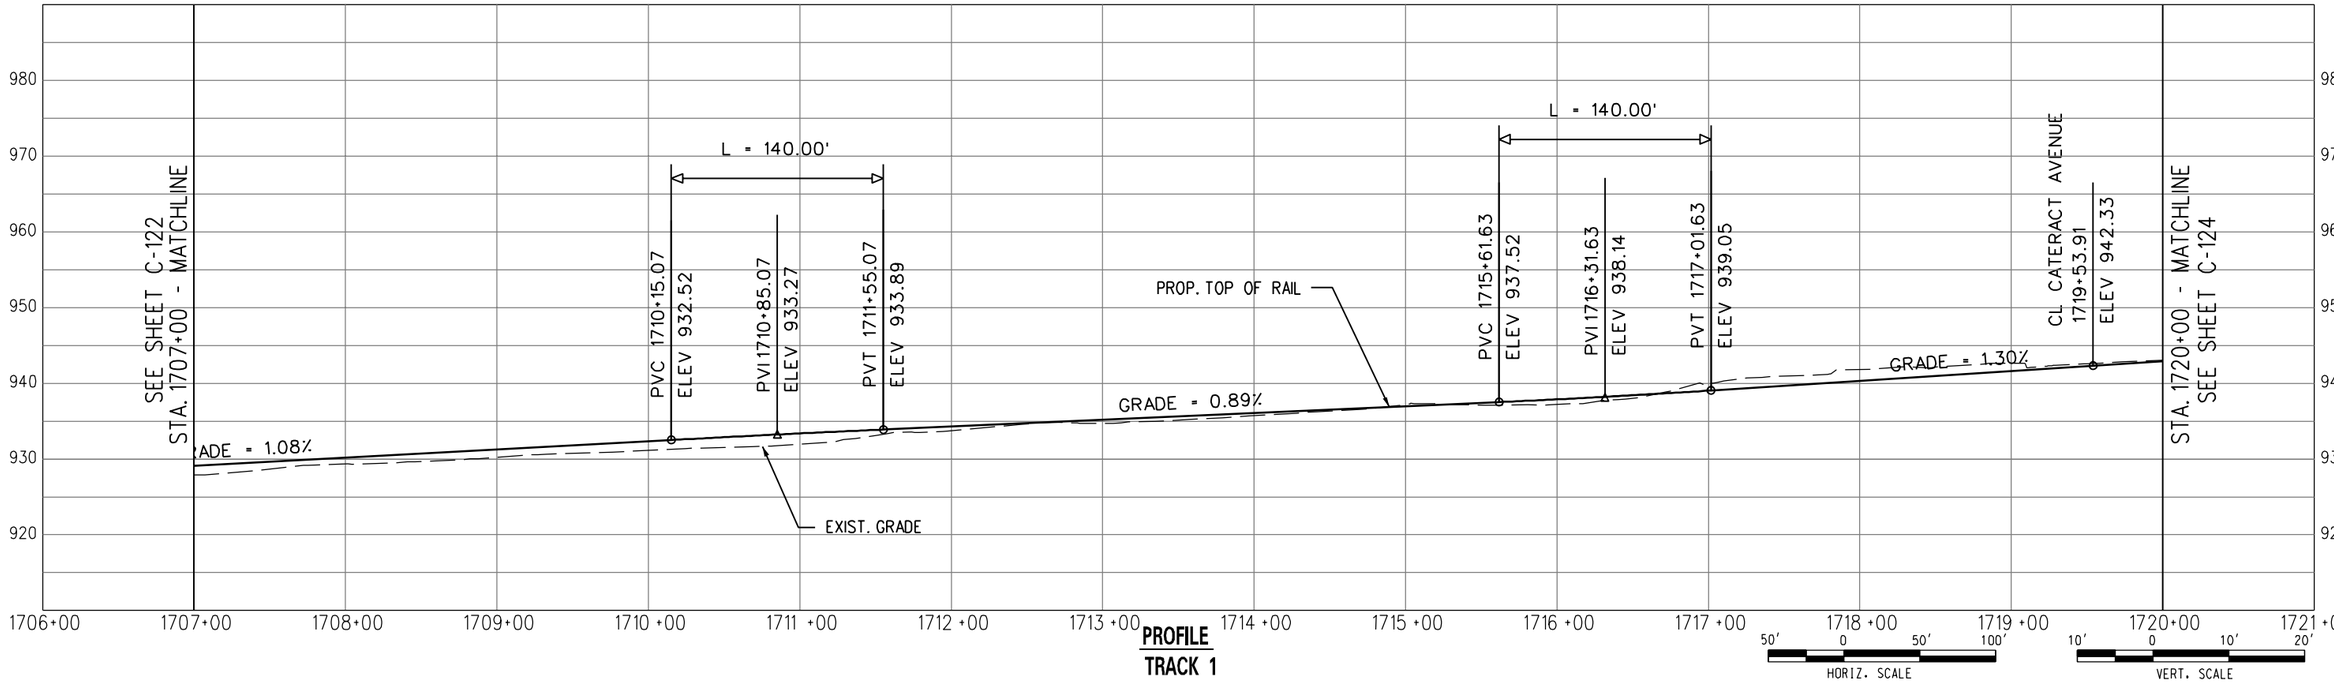


PROFILE
TRACK 1

PARSONS BRINCKERHOFF INC.
444 SOUTH FLOWER STREET, SUITE 3700
LOS ANGELES, CA 90071

METRO GOLD LINE FOOTHILL EXTENSION CONSTRUCTION AUTHORITY
GOLD LINE FOOTHILL EXTENSION 2B – AZUSA (CITRUS) TO MONTCLAIR

OCTOBER 2011

GOLD LINE FOOTHILL EXTENSION
PRELIMINARY ENGINEERING

LRT - TRACK 1
PLAN AND PROFILE
STA. 1707+00 TO STA. 1720+00

27978A

DRAWING NO: C-123
REV:
DATE:

UserName: USER-solvatie 9/26/2011 @ 5:26:42 PM FileName=> T:\27978A-Foothill_2B\CADD\sheets\civil\Plan and Profile\C-123.dgn

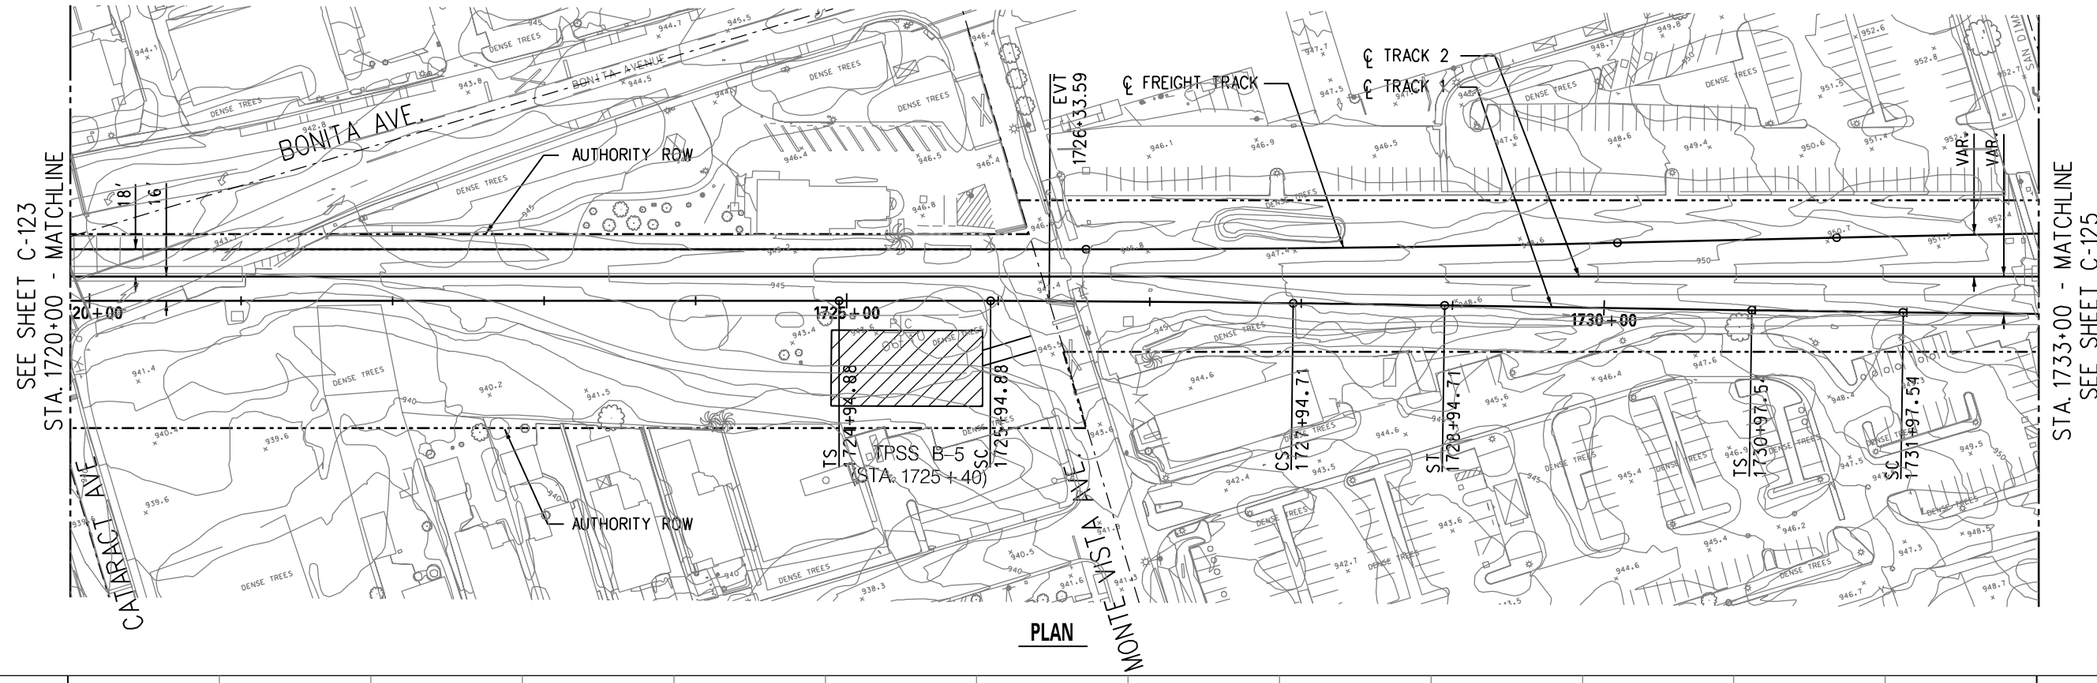


DRAFT

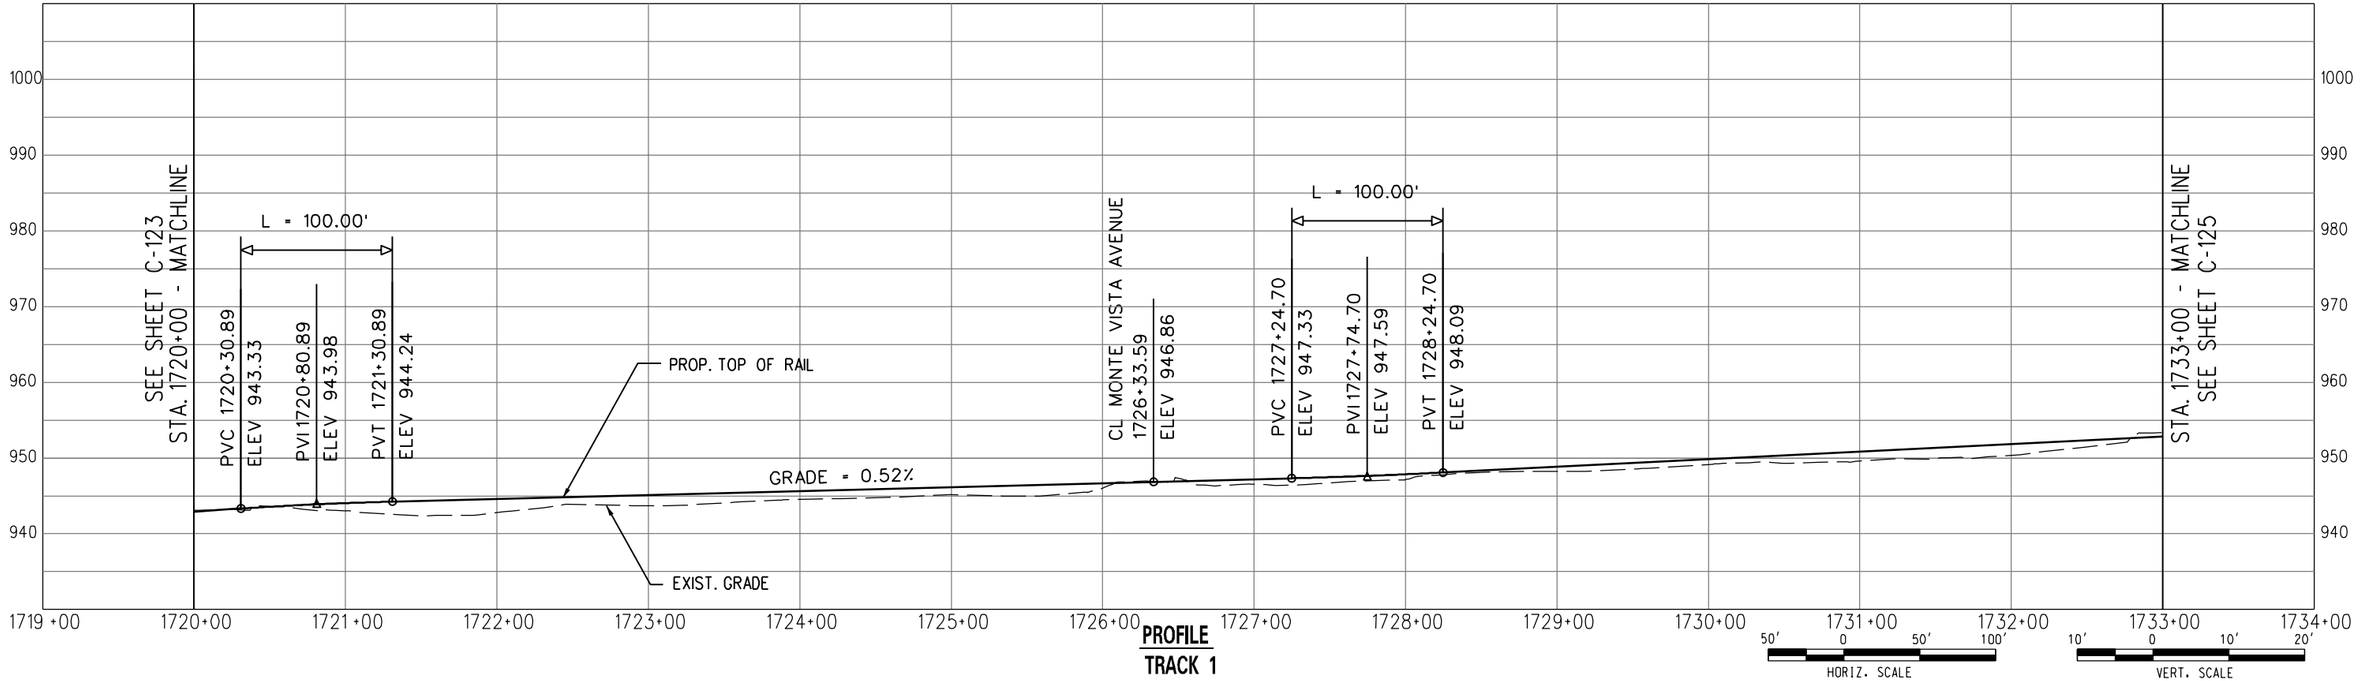


PROFILE
TRACK 1

PARSONS BRINCKERHOFF INC.
444 SOUTH FLOWER STREET, SUITE 3700
LOS ANGELES, CA 90071

METRO GOLD LINE FOOTHILL EXTENSION CONSTRUCTION AUTHORITY
GOLD LINE FOOTHILL EXTENSION 2B – AZUSA (CITRUS) TO MONTCLAIR

OCTOBER 2011

GOLD LINE FOOTHILL EXTENSION
PRELIMINARY ENGINEERING
LRT - TRACK 1
PLAN AND PROFILE
STA. 1720+00 TO STA. 1733+00

27978A
DRAWING NO: C-124
REV:
DATE:

UserName: USER-solvatie 9/26/2011 @ 5:26:42 PM FileName=> T:\27978A-Foothill_2B\CADD\sheets\civil\Plan and Profile\C-124.dgn